

DEVELOPMENT APPLICATION

APPLICATION NUMBER:	PLN-26-260
PROPOSED DEVELOPMENT:	Additions and alterations (heritage listed)
LOCATION:	Moonah Gospel Hall 93 Hopkins Street, Moonah
APPLICANT:	Drawing Board Architectural Design
ADVERTISING START DATE:	16/10/2026
ADVERTISING EXPIRY DATE:	02/11/2026

Plans and documentation are available for inspection at Council's Offices, located at 374 Main Road, Glenorchy between 8.30 am and 5.00 pm, Monday to Friday (excluding public holidays) and the plans are available on Glenorchy City Council's website (www.gcc.tas.gov.au) until **02/11/2026**.

During this time, any person may make representations relating to the applications by letter addressed to the Chief Executive Officer, Glenorchy City Council, PO Box 103, Glenorchy 7010 or by email to gccmail@gcc.tas.gov.au.

Representations must be received by no later than 11.59 pm on **02/11/2026**, or for postal and hand delivered representations, by 5.00 pm on **02/11/2026**.

PROJECT DETAILS

CLIENTS: GENEVIEVE GRIFFITHS, JAKE WALKER
PROJECT: ALTERATIONS - 93 HOPKINS STREET, MOONAH, 7009

PROJECT INFORMATION:



CT: 63580/3
COUNCIL: GLENORCHY COUNCIL
ZONING: 9 - INNER RESIDENTIAL
OVERLAYS: LOCAL HERITAGE PLACE, FLOOD-PRONE AREAS



GLENORCHY CITY COUNCIL
PLANNING SERVICES

APPLICATION No. : PLN-26-260

DATE RECEIVED: 2/10/2026

DWG NO.	DRAWING	SCALE	ISSUE
DA-00	COVER PAGE	NTS @ A3	DA
DA-01	EXISTING SITE/ROOF PLAN	1:200 @ A3	DA
DA-02	EXISTING/DEMO FLOOR PLAN	1:100 @ A3	DA
DA-03	EXISTING/DEMO NORTH & EAST ELEVATIONS	1:100 @ A3	DA
DA-04	EXISTING/DEMO SOUTH & WESTELEVATIONS	1:100 @ A3	DA
DA-05	PROPOSED SITE / ROOF PLAN	1:200 @ A3	DA
DA-06	PROPOSED FLOOR PLAN	1:100 @ A3	DA
DA-07	PROPOSED NORTH & EAST ELEVATIONS	1:100 @ A3	DA
DA-08	PROPOSED SOUTH & WEST ELEVATIONS	1:100 @ A3	DA

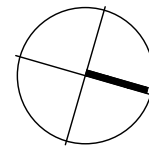
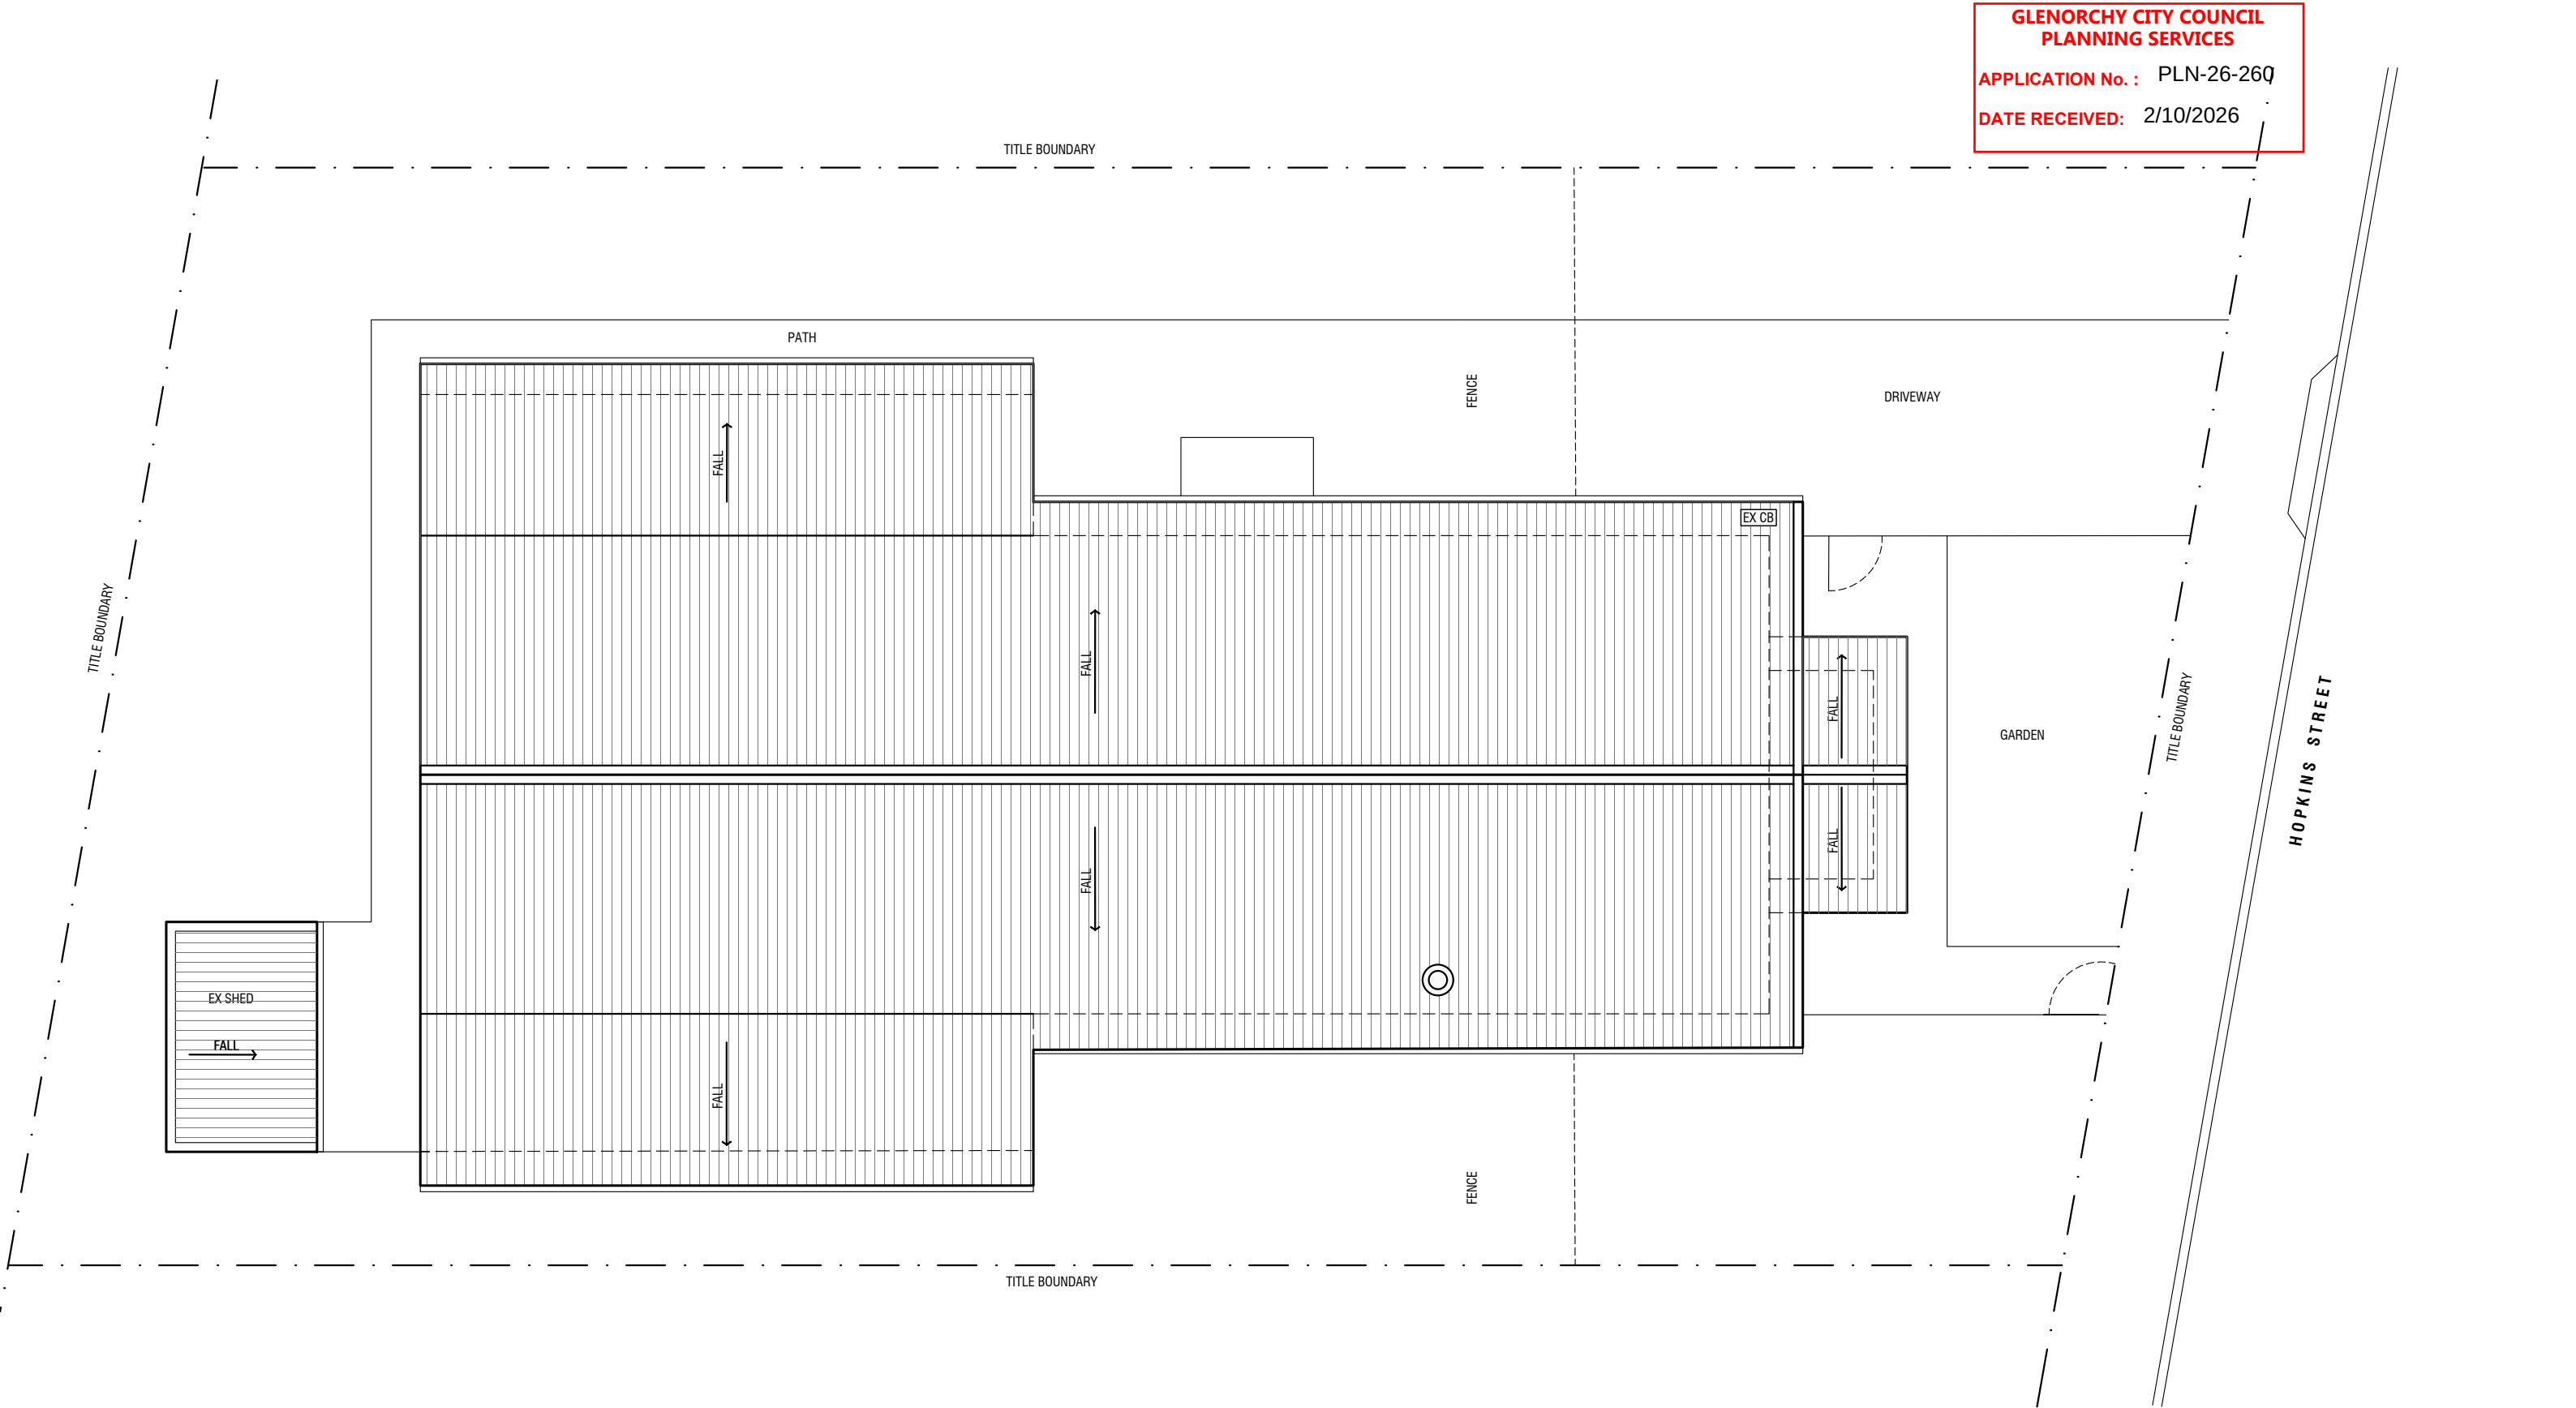


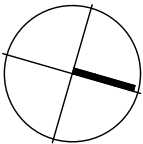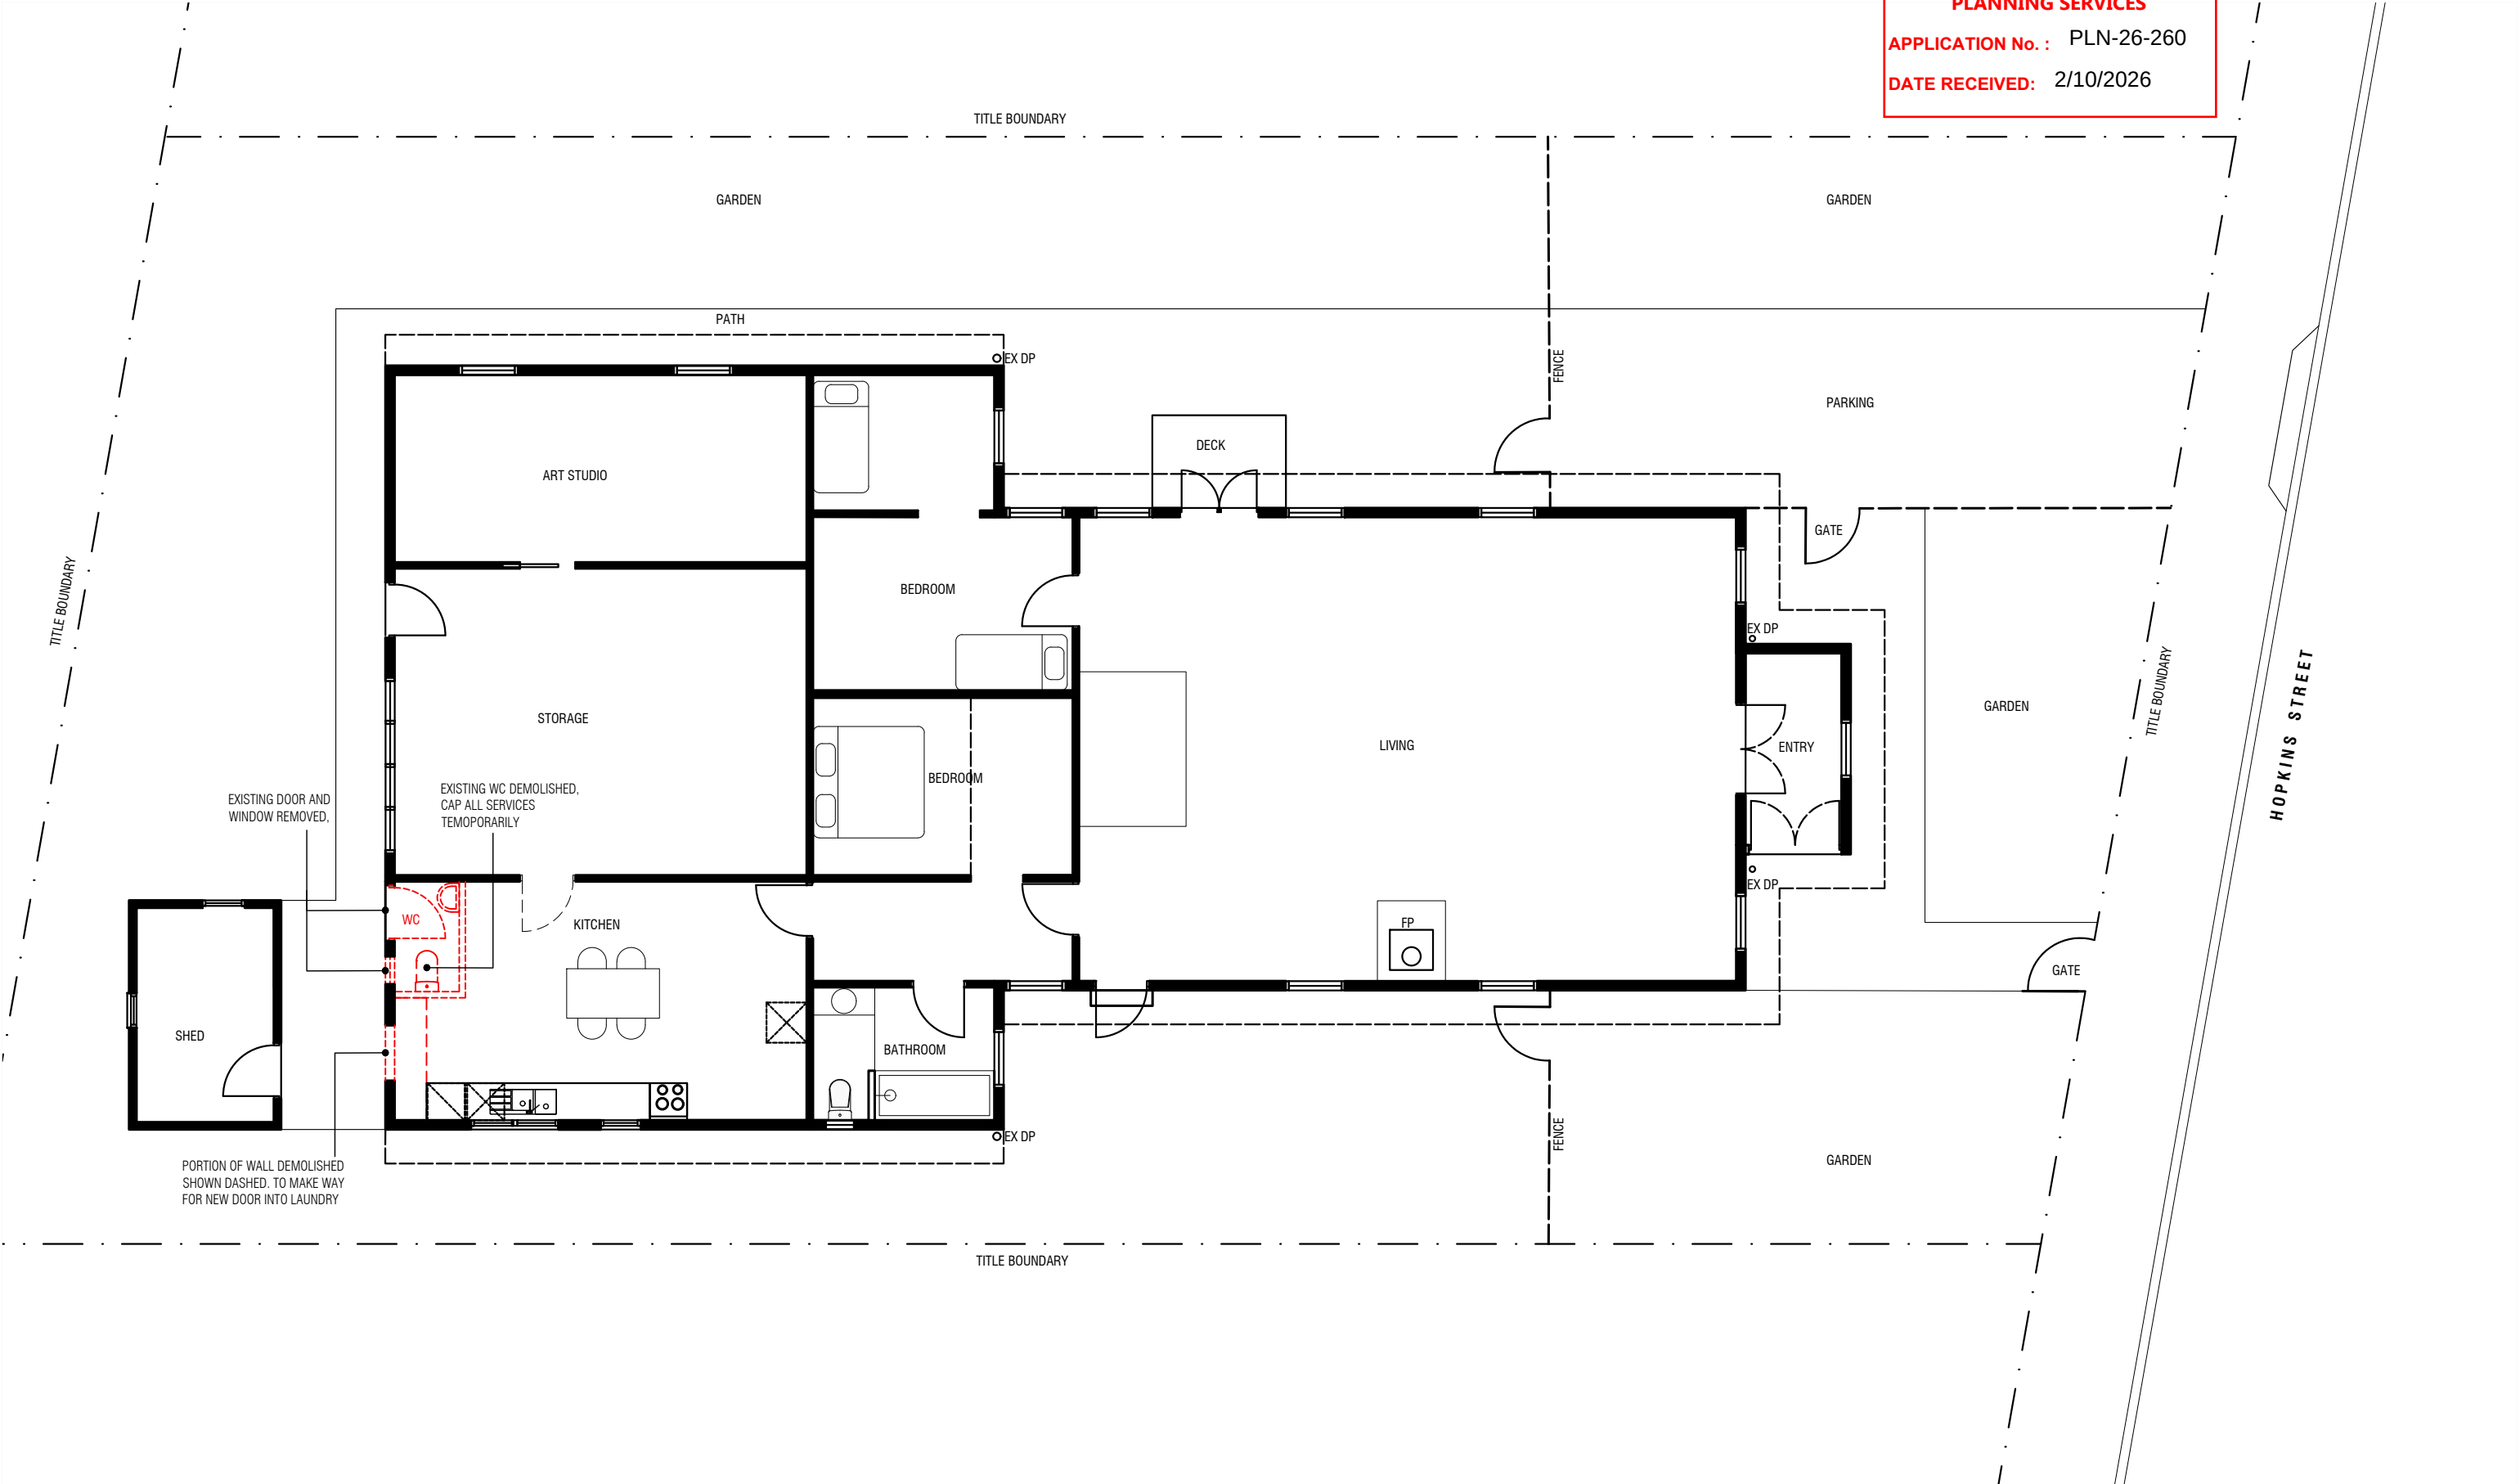




LEGEND:

- EX CB EXISTING COLOURBOND METAL ROOF
EX WB EXISTING WEATHERBOARD CLADDING - PAINTED
EX CS EXISTING CEMENT SHEET CLADDING - PAINTED




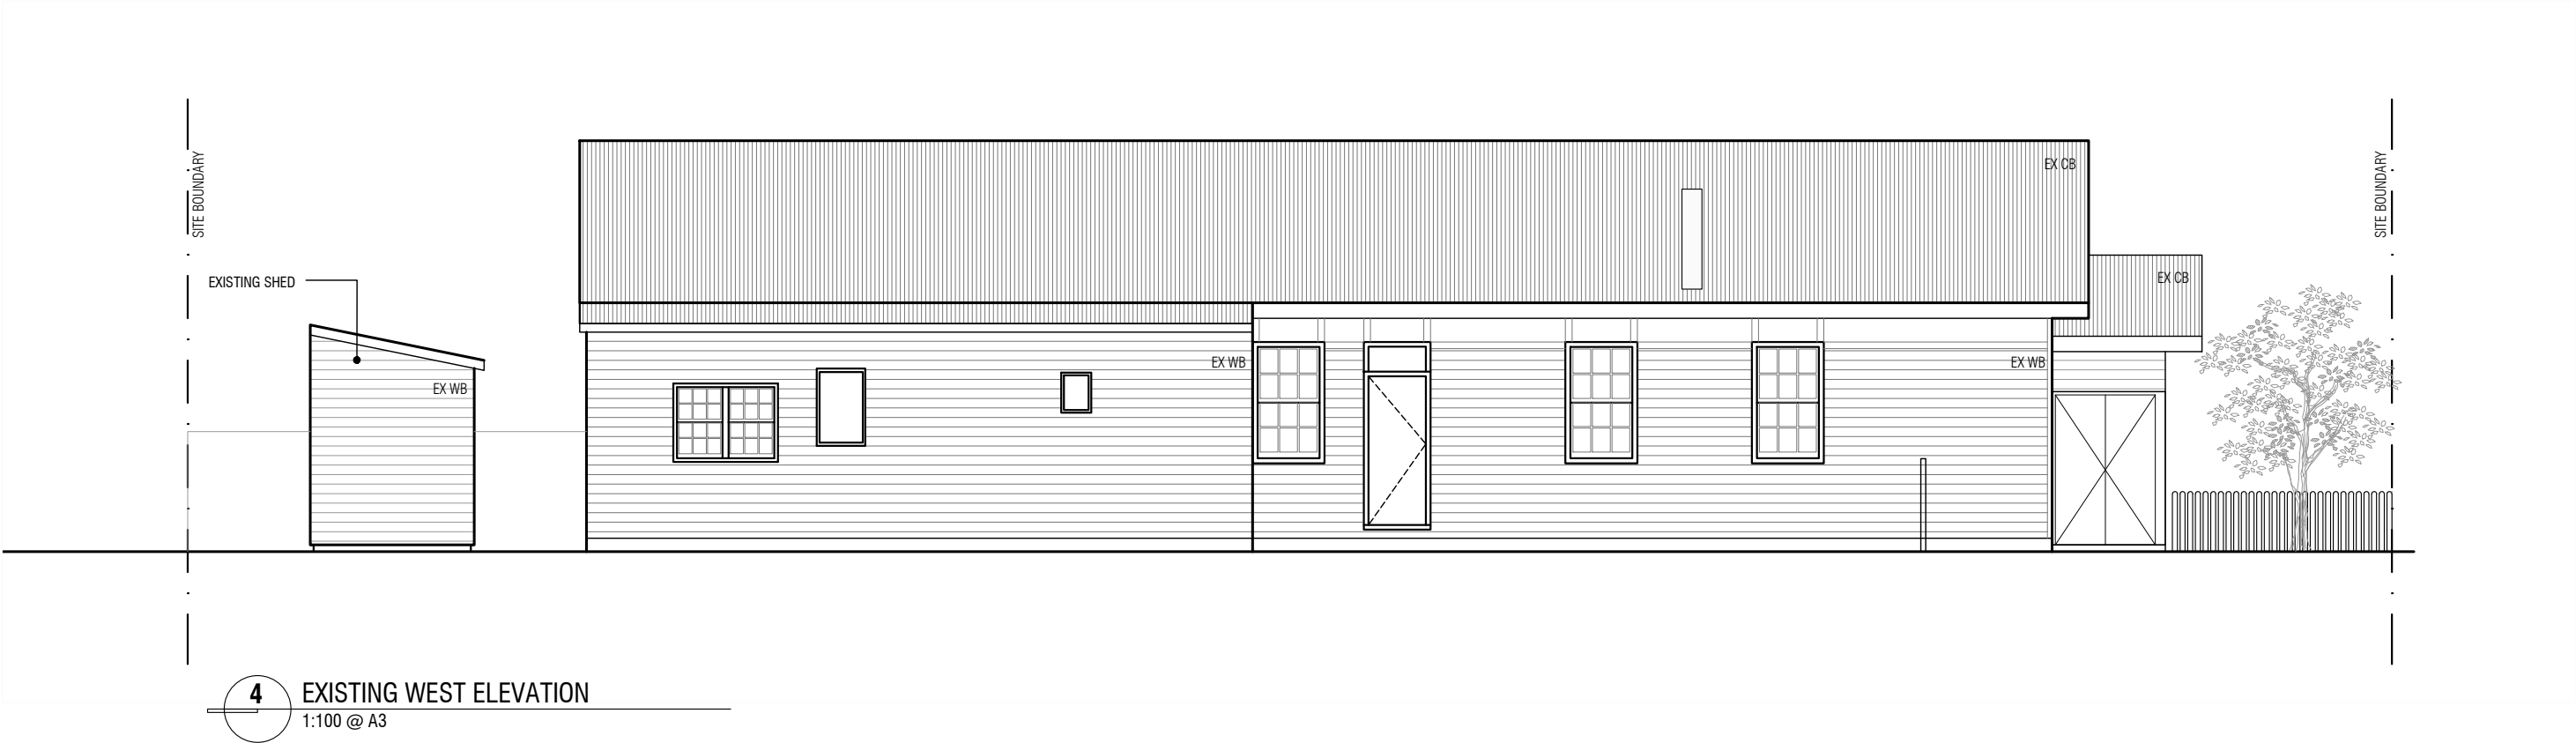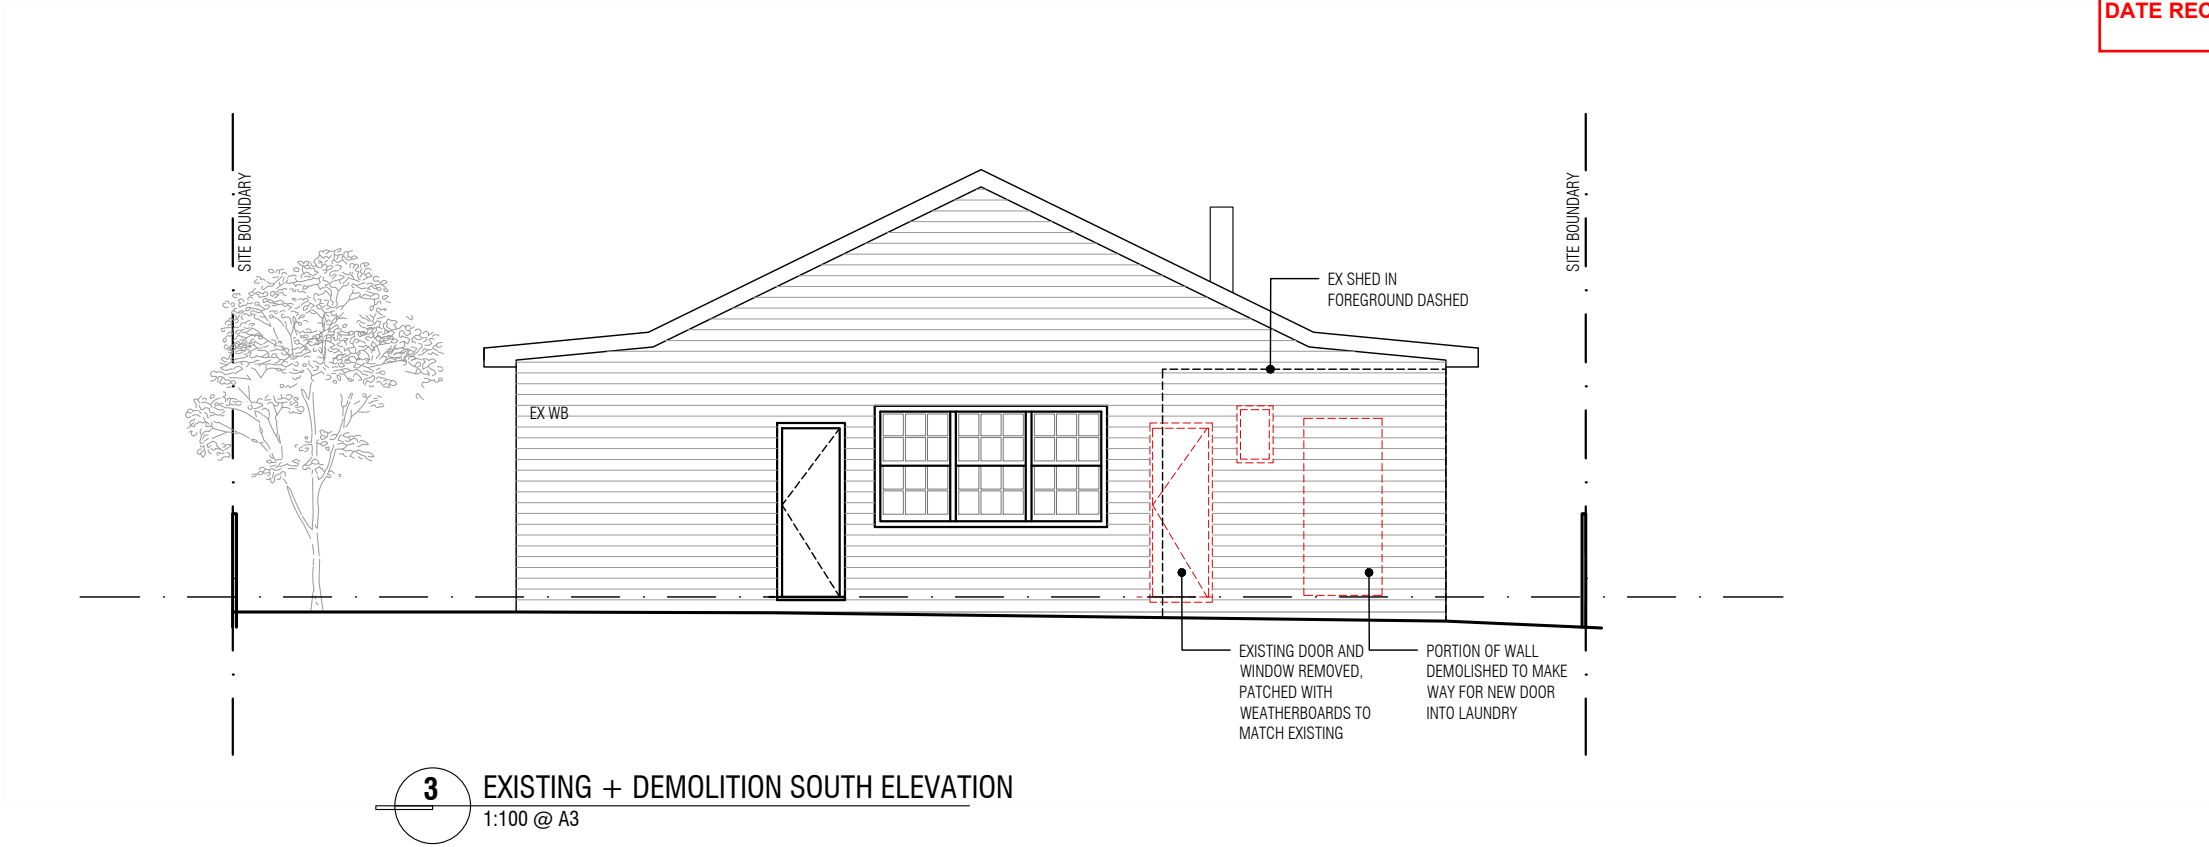

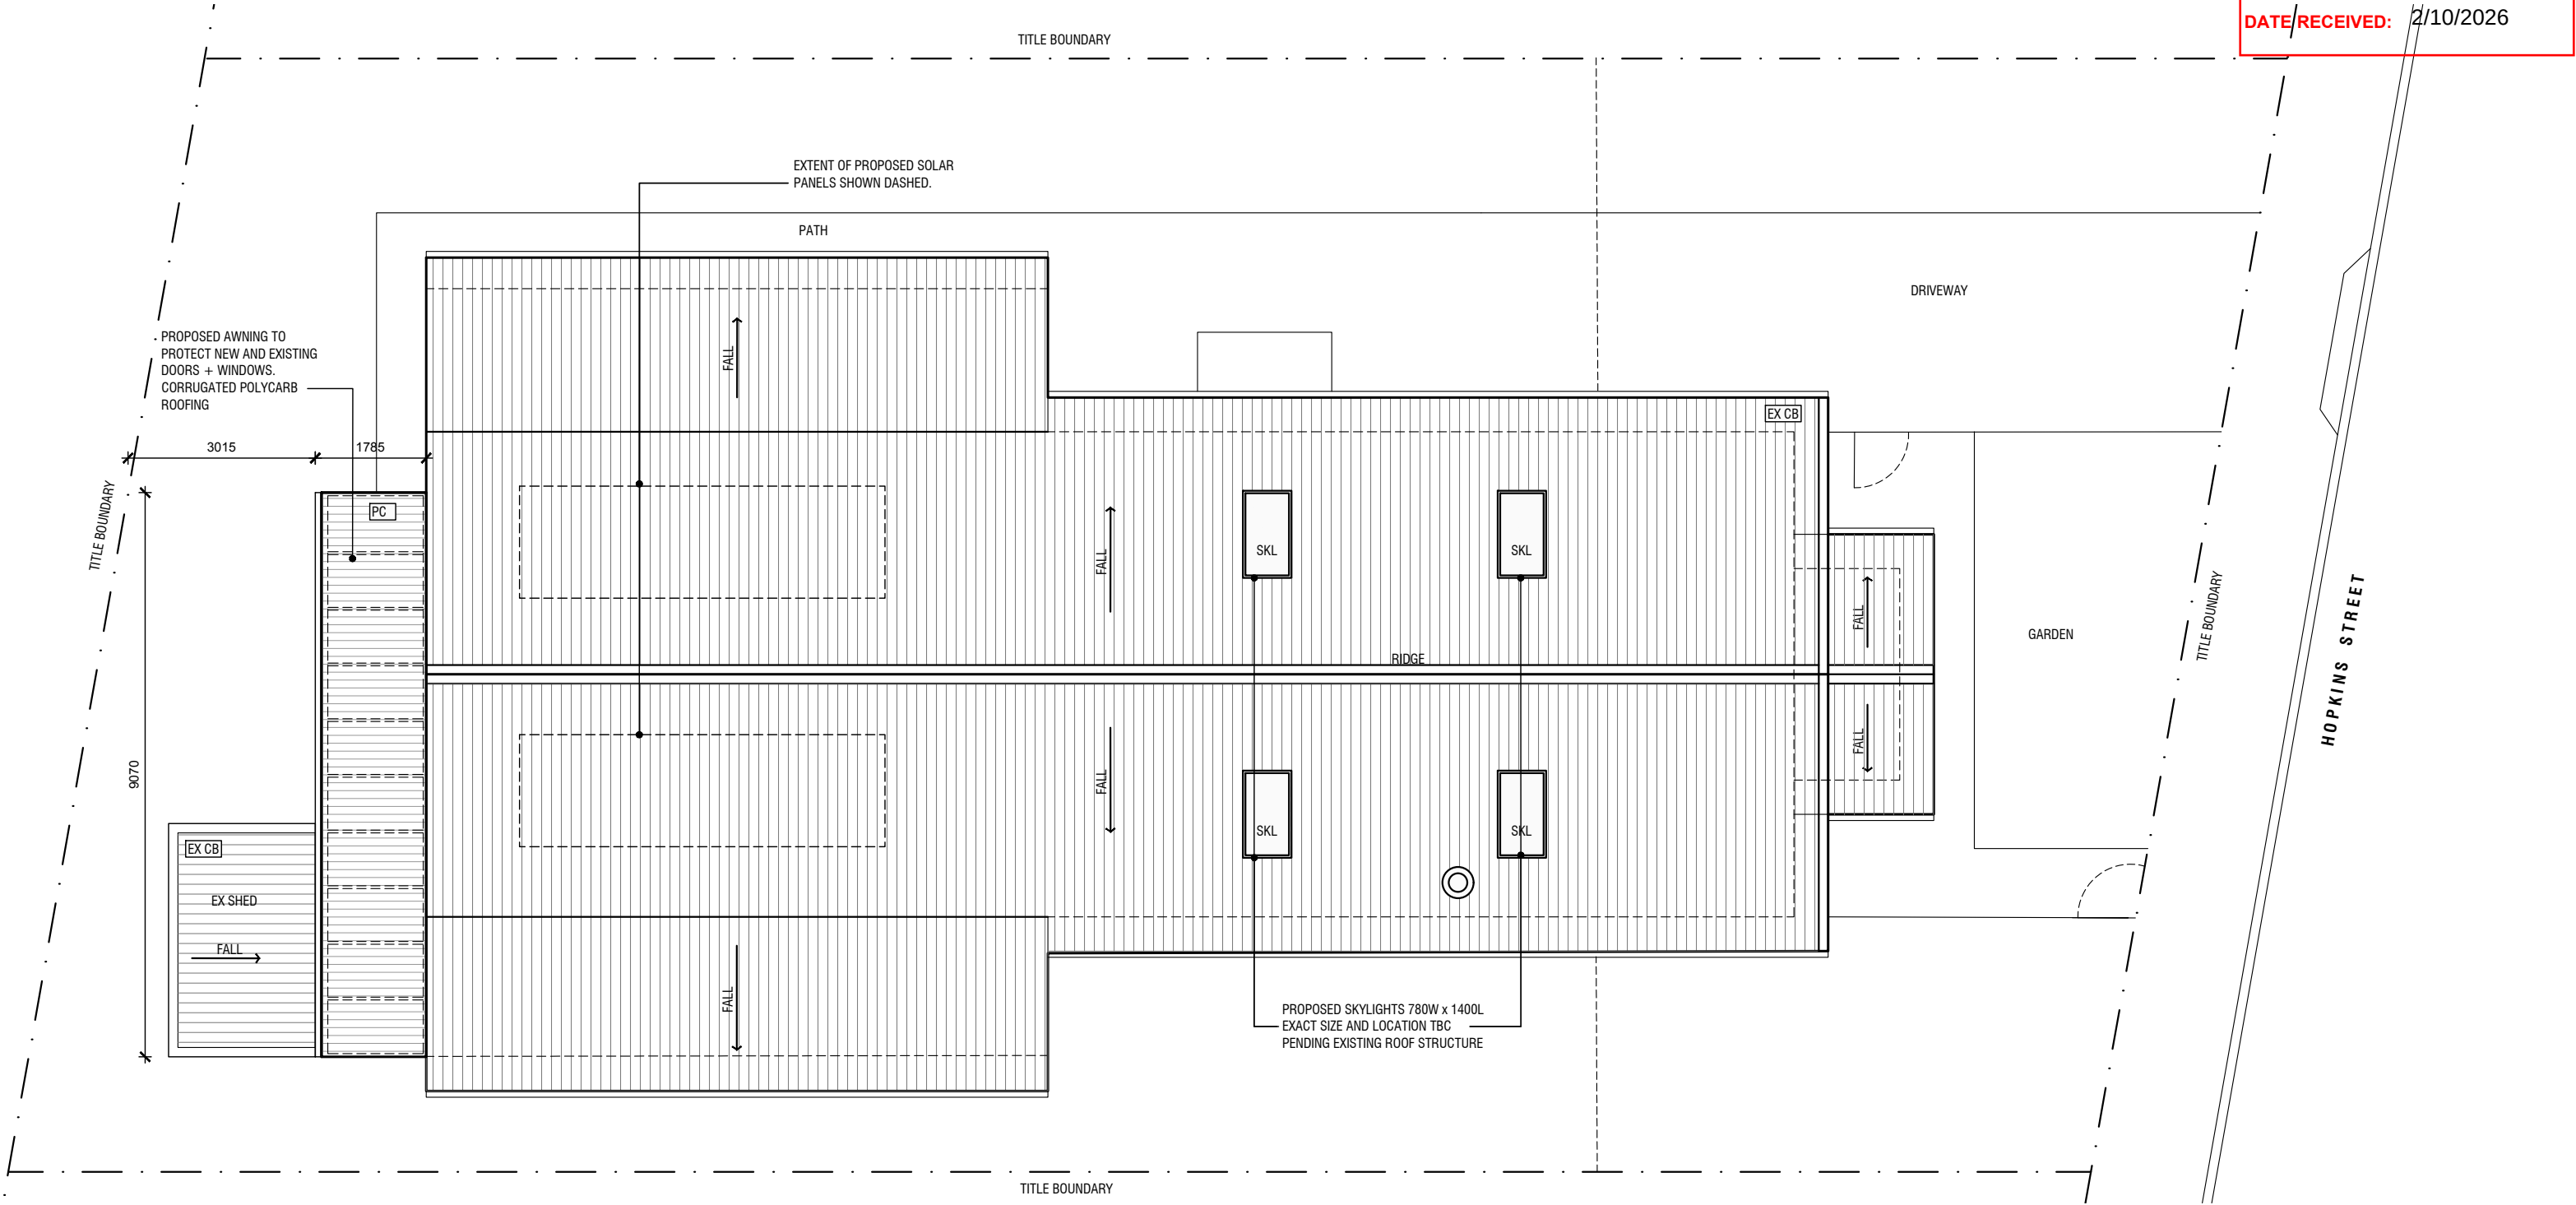

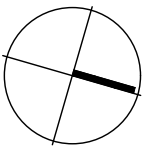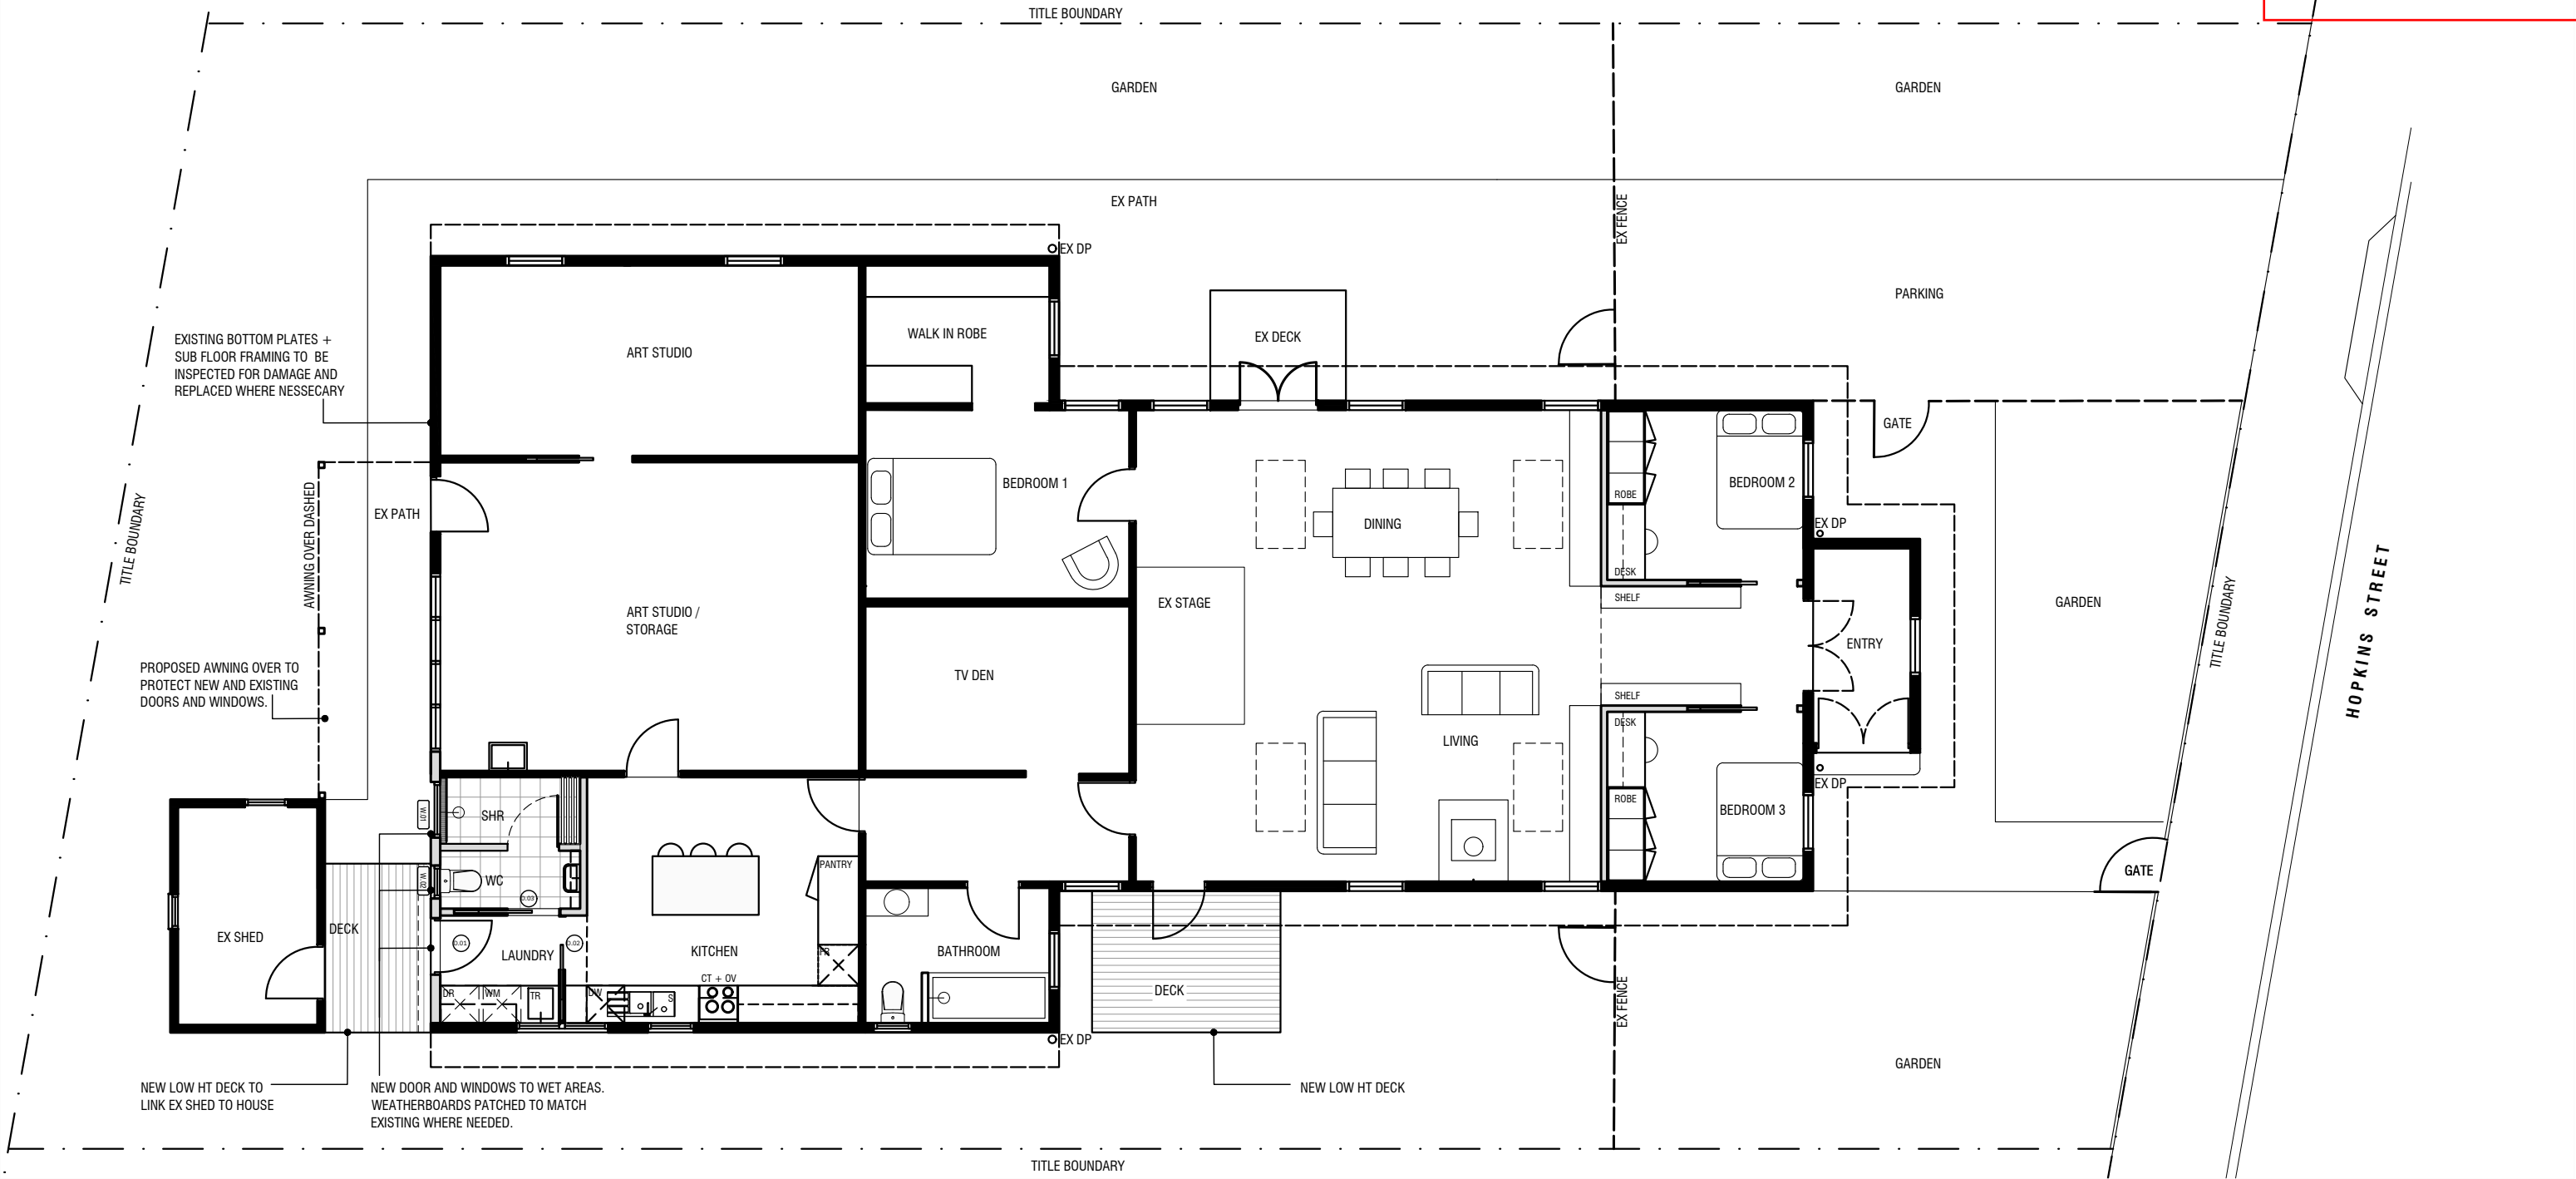




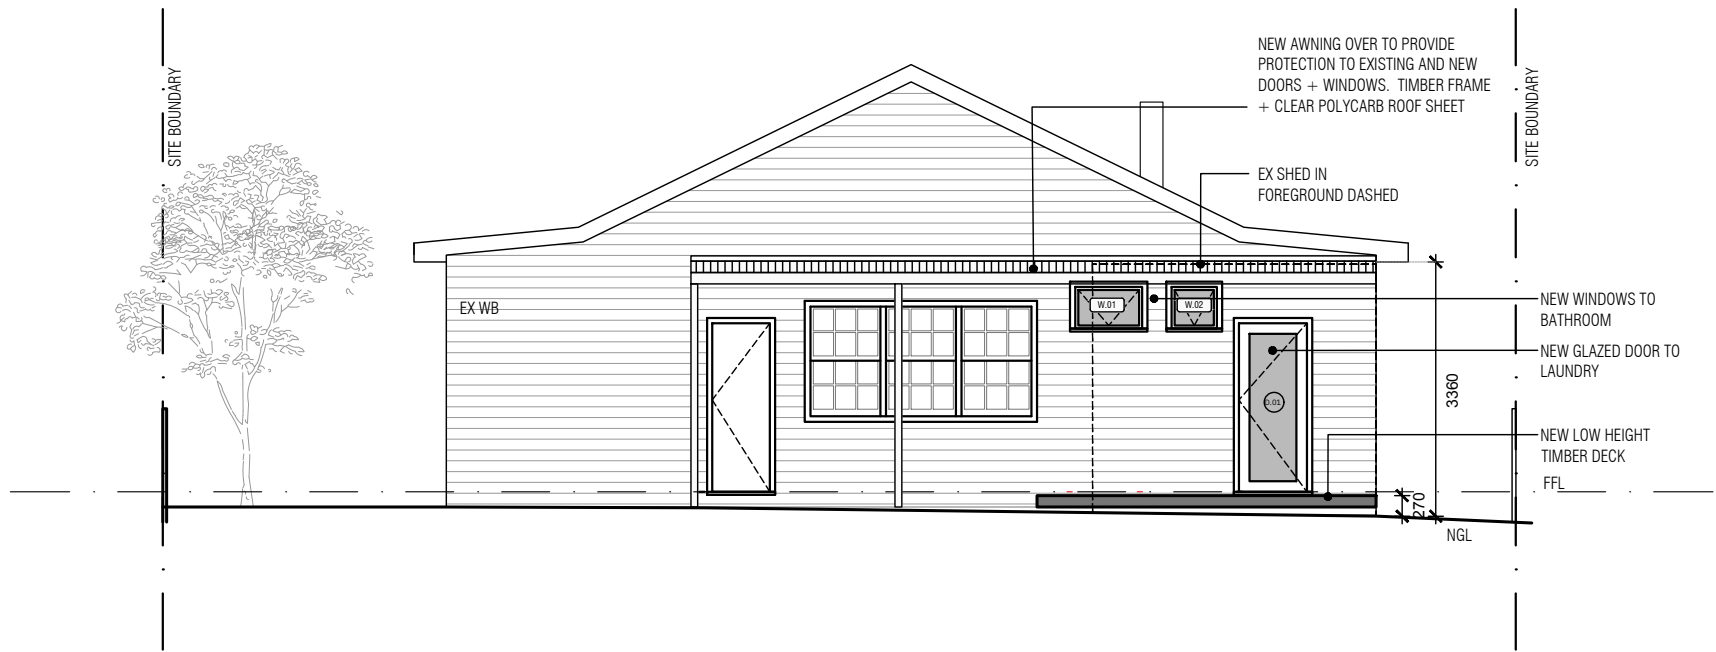

3

PROPOSED SOUTH ELEVATION

1:100 @ A3

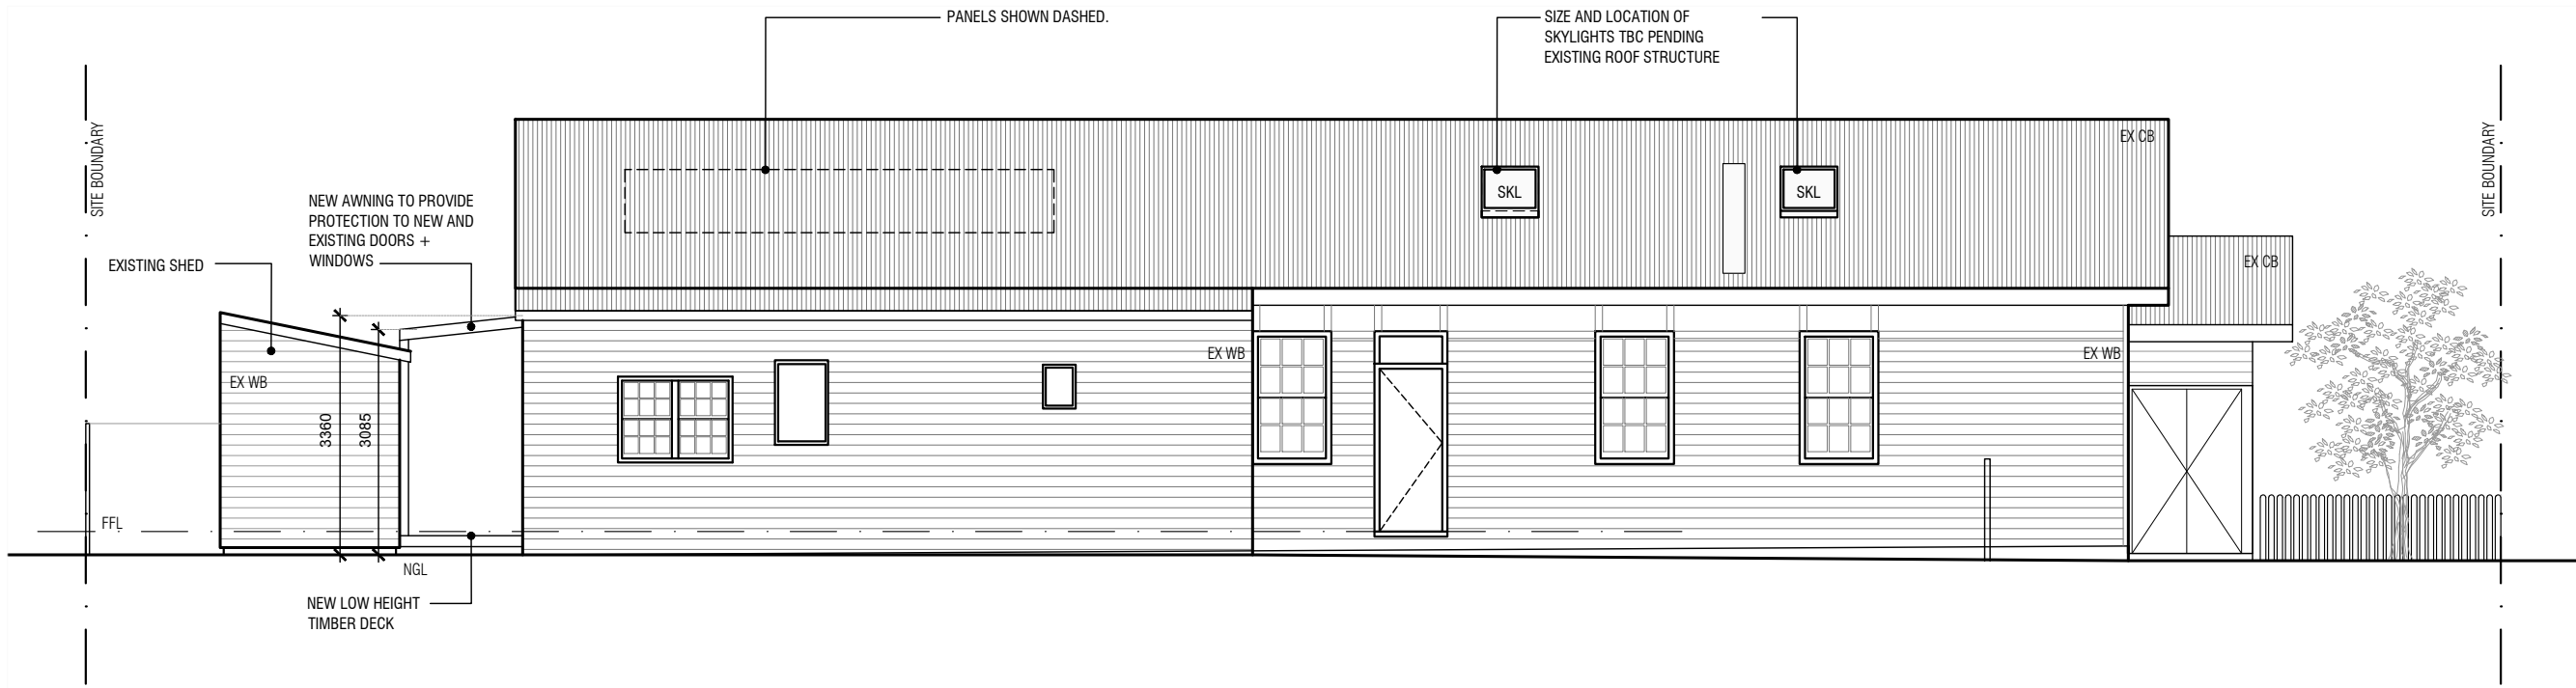

4

PROPOSED WEST ELEVATION

1:100 @ A3