

GLENORCHY PLANNING AUTHORITY

ATTACHMENTS

TUESDAY, 13 MARCH 2018



TABLE OF CONTENTS:

PLANNING


5. Proposed Use and Development - Multiple Dwellings (5) - 86 Marys Hope Road, Rosetta	
1: Attachment - 86 Marys Hope Road, Rosetta	2
6. Proposed Use and Development - Additions, Alterations and Demolition at Existing School (Educational and Occasional Care) - Holy Rosary School - 29-31 Wyndham Road, Claremont	
1: Attachment - 29-31 Wyndham Road, Claremont	23
7. Glenorchy Planning Authority (GPA) Meeting Start Times	
1: 2018 Council and GPA Meeting Dates (Approved Item 5 - 27 November 2017) NOTE table is to be amended following the decisions regarding starting times of Council meeting 26 February 2018	39
2: Extract from 16 January 2012 Council Meeting (Item 16.1)	40

86 Marys Hope Road, Rosetta



The graphic information on this map is produced by Glenorchy City Council.
As errors or omissions may occur please verify data before any projects are commenced.
The representation of roads or tracks is no evidence of right of way.
This map is not to be used as a site plan for making an application to council.

PROPOSED MULTI UNIT DEVELOPMENT PLANNING APPLICATION
FOR MR CHARLES KIM
86 MARYS HOPE RD ROSETTA TASMANIA

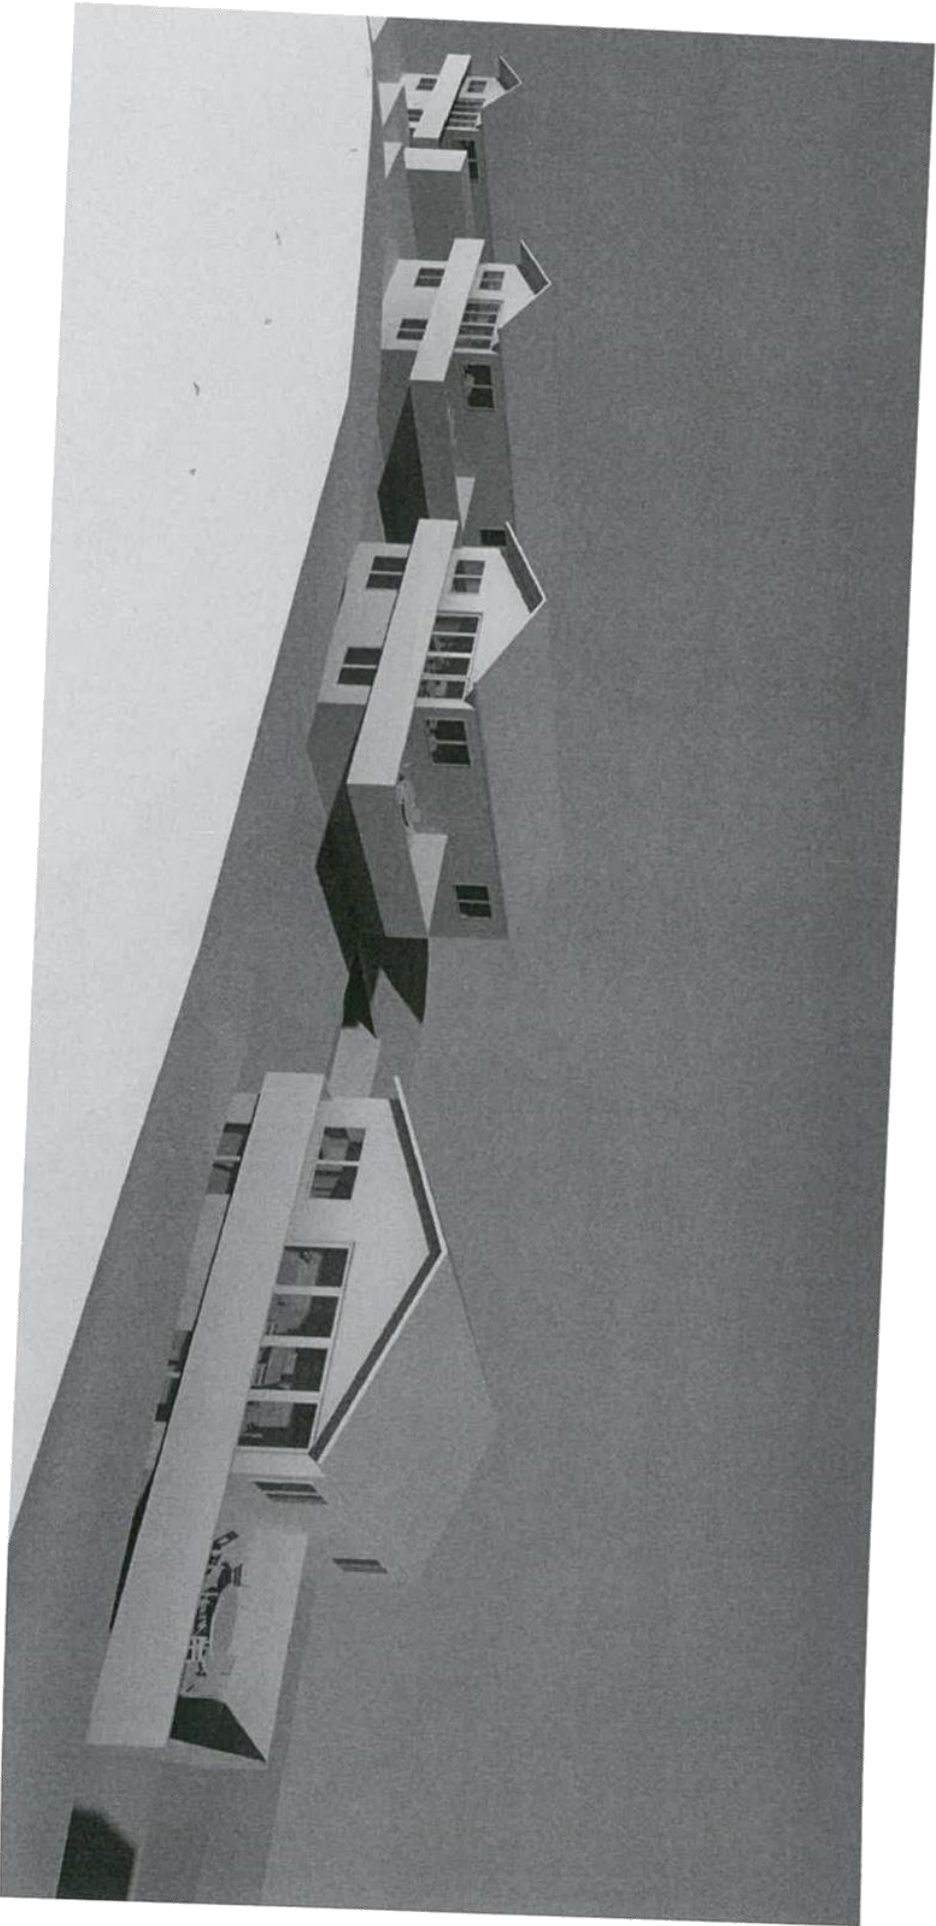

Original impression

GLENORCHY CITY COUNCIL PLANNING SERVICES
APPLICATION No. 17-345
PLAN No. P2
DATE RECEIVED 24/1/18




DRAWING REGISTER	
NO	COVER
A401	DRAWING REGISTER
A402	
A101	SITE PLAN
A102	GROUND FLOOR PLAN
A103	FIRST FLOOR PLAN
A104	ROOF PLAN
A201	NORTH EAST & NORTH WEST ELEVATION
A202	SOUTH EAST & SOUTH WEST ELEVATION
A301	TYPICAL UNIT DESIGN
A401	TEMPORARY CONTAINER ACCOMMODATION
A101	DRAINAGE PLAN
A102	DRAINAGE PLAN

[illegible]

APPROXIMATE LOCATION PLAN - 86 MARYS HOPE RD ROSETTA


GLENNHORY CITY COUNCIL PLANNING SERVICES
APPLICATION No. 17-345
PLAN No. 82
DATE RECEIVED 24/1/18



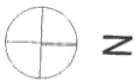

A101.2

SITE PLAN

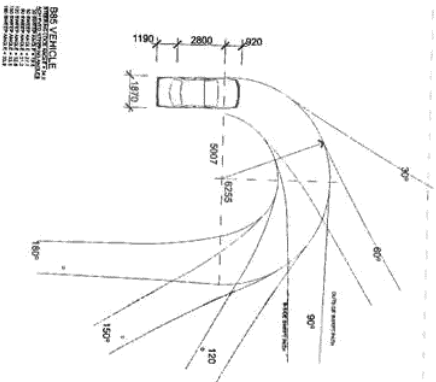


GLENORCHY CITY COUNCIL PLANNING SERVICES

APPLICATION No. 17-345

PLAN No. P2

DATE RECEIVED 24/1/18

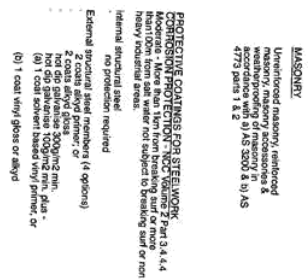

This document is copyright and may not be reproduced without the written consent of the architect.
215 Elizabeth St. Hobart
Tasmania 7000.
t 0418678301
e joel@drkarchitect.com
w drkarchitecture.com

Issue: 01 Planning

date: 22/11/17

DHK ARCHITECTU



ARCHICAD EDUCATION VEI

drawing: GROUND FLOOR PLAN


address: 86 Marys hope Rd Rosetta

project: Charles Kim

number: A102 GROUND FLOOR PLAN
job number: A256
doc. number: CC6540

A103

FIRST FLOOR PLAN

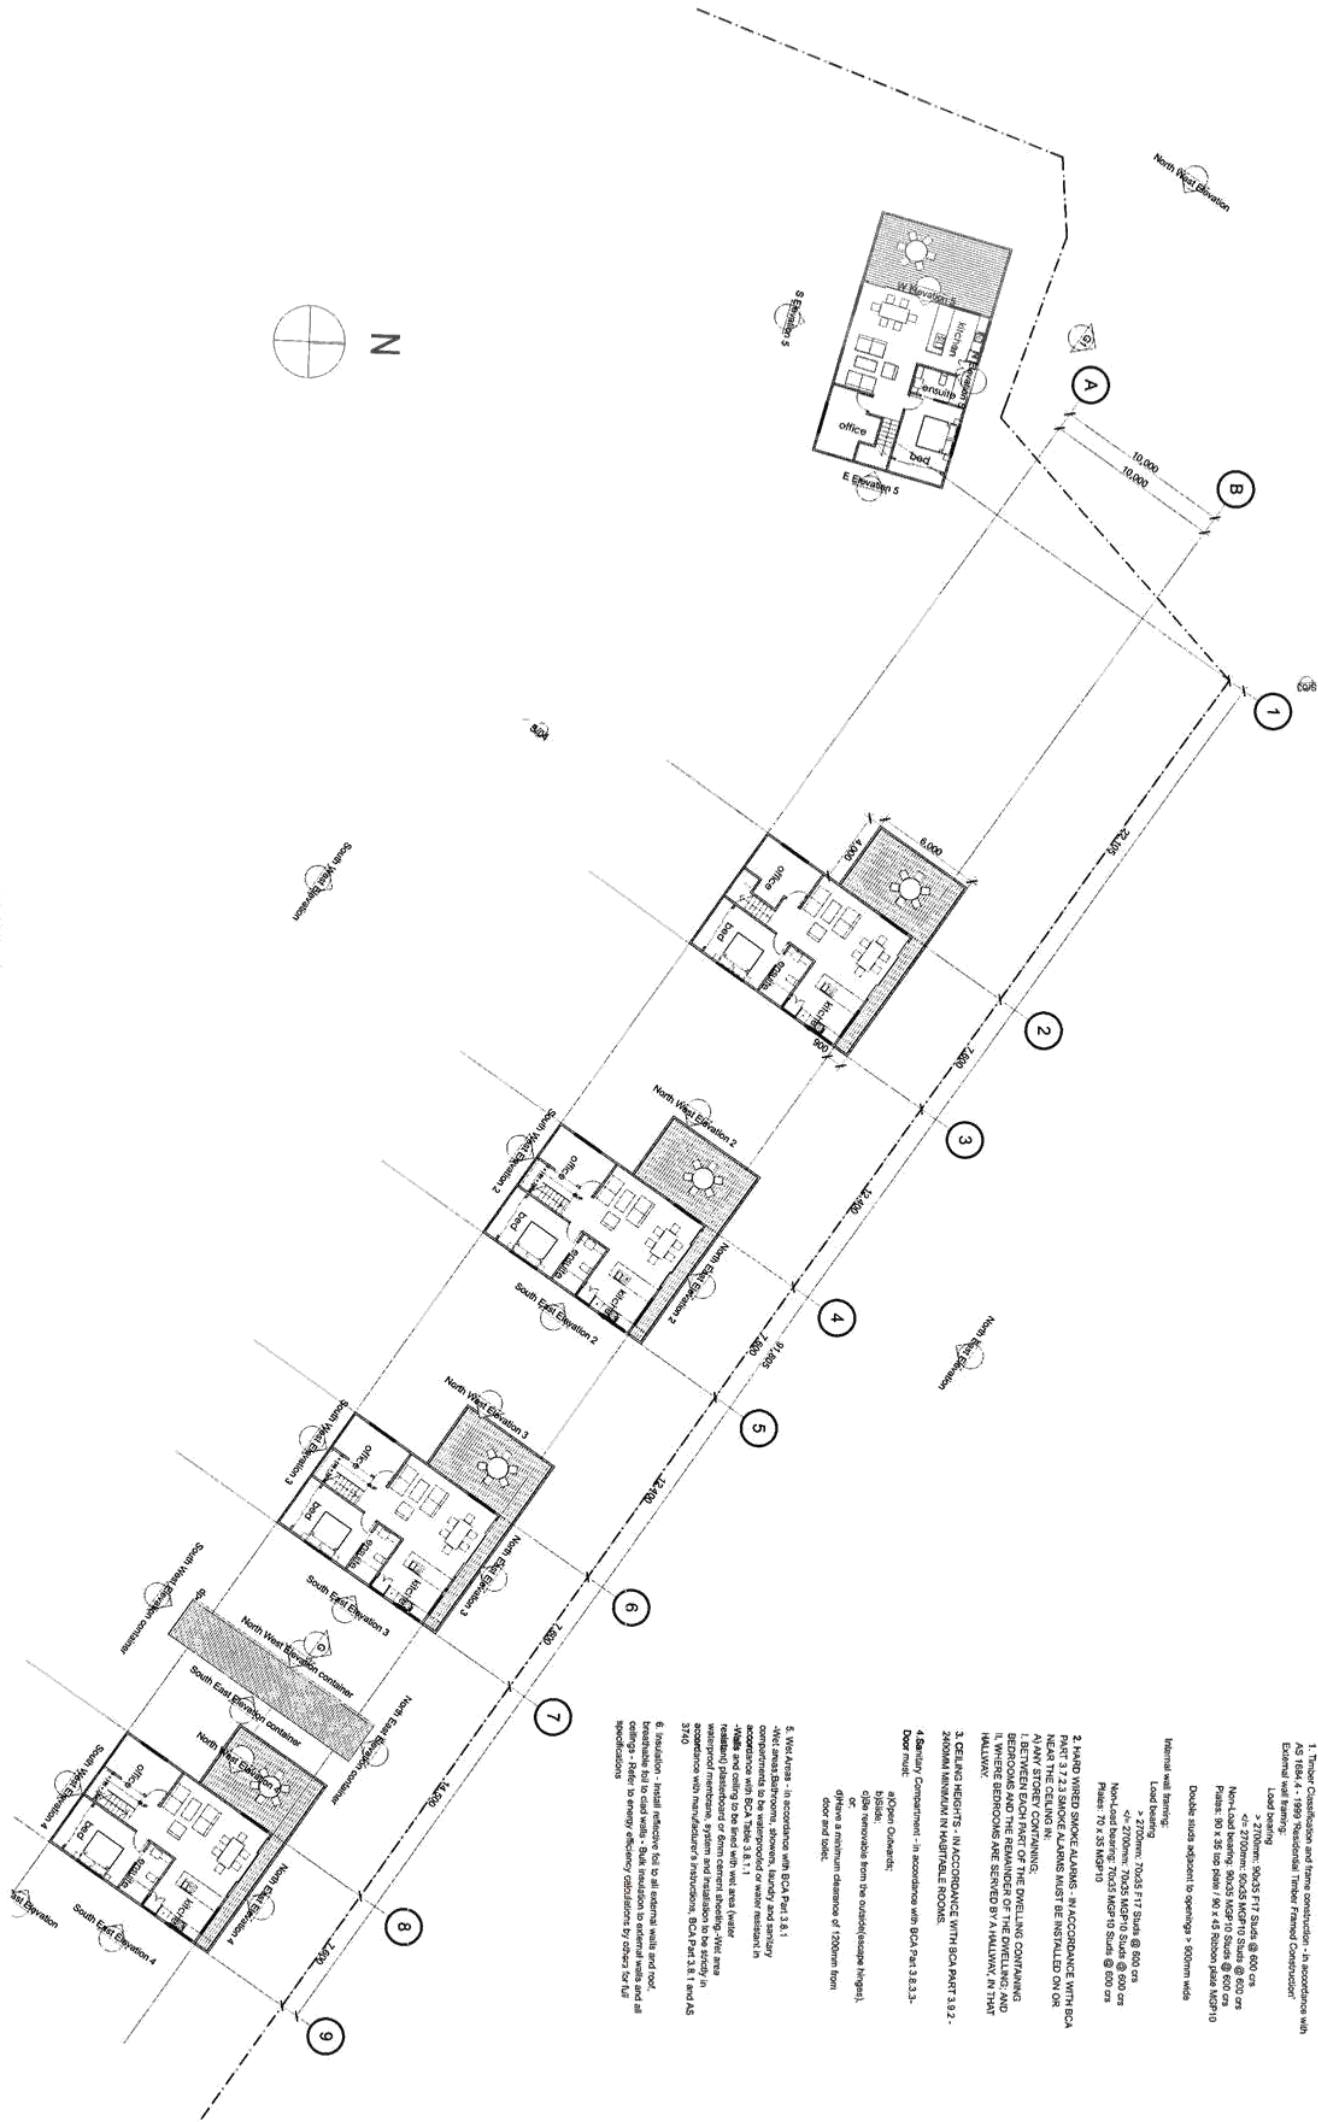

1. Timber Construction and frame construction - in accordance with AS 1684.4 - 1989 Structural timber framed construction External wall framing:
 - > 2700mm: 90x35 F17 Studs @ 600 on
 - > 2700mm: 90x35 F17 Studs @ 600 on
 - Non-load bearing: 90x35 MSGP 10 Studs @ 600 on
 - Plates: 90 x 35 top plate / 90 x 45 Bottom plate MSGP10Double studs adjacent to openings > 600mm wide
- Internal wall framing:
 - Load bearing:
 - < 2700mm: 70x35 F17 Studs @ 600 on
 - > 2700mm: 90x35 F17 Studs @ 600 on
 - Non-load bearing: 70x35 MSGP 10 Studs @ 600 on
 - Plates: 70 x 35 MSGP10
 - Double studs adjacent to openings > 600mm wide
2. HARD WIRED SMOKE ALARMS - IN ACCORDANCE WITH BCA PART 3.7.2 SMOKE ALARMS MUST BE INSTALLED ON OR NEAR THE CEILING IN:
 - 1. ALL ROOMS EXCEPT BATHS, TOILETS, KITCHENS, BEDROOMS AND THE REAR HALLWAY.
 - 2. WHERE BEDROOMS ARE SERVED BY A HALLWAY IN THE HALLWAY.
3. CEILING HEIGHTS - IN ACCORDANCE WITH BCA PART 3.9.2. 2400MM MINIMUM IN HABITABLE ROOMS.
4. Security Compartment - in accordance with BCA Part 3.8.3.3. Door must:
 - be Open Outward;
 - be fire rated;
 - be lockable from the outside (escape hinges);
 - offer a minimum distance of 1200mm from door and lock;
5. Wet Areas - in accordance with BCA Part 3.8.1. Wet areas (bathrooms, showers, laundry and sanitary compartments) to be waterproofed or water resistant in accordance with BCA Table 3.8.1.1. Waterproofing to be applied to all walls and floors including penultimate of form current flooring. Wet area waterproofing must be installed in accordance with the waterproofing system and installation to be strictly in accordance with manufacturer's instructions. BCA Part 3.8.1 and AS 3740.
6. Insulation - Install reflective foil to all external walls and roof. Insulation to be installed to external walls and all roof surfaces to energy efficiency standards by others for full specifications.

GLENORCHY CITY COUNCIL PLANNING SERVICES
APPLICATION No. 17-345
PLAN No. P2
DATE RECEIVED 24/11/18
PAGE 6 of 17



ARCHICAD EDUCATION VET

date: 22/11/17

issue: 01 Planning

This document is copyright and may not be
reproduced or transmitted in any form
without the written consent of
DHK ARCHITECT
Tel: 0418970001
Email: dhk@dhkarchitect.com
Web: www.dhkarchitect.com

project: Charles Kent

address: 86 Marys Hope Rd Rosetta


drawing: FIRST FLOOR PLAN

scale: 1:200
A1


number: A103 FIRST FLOOR PLAN
job number: A55
doc number: C06540

A104


ROOF PLAN

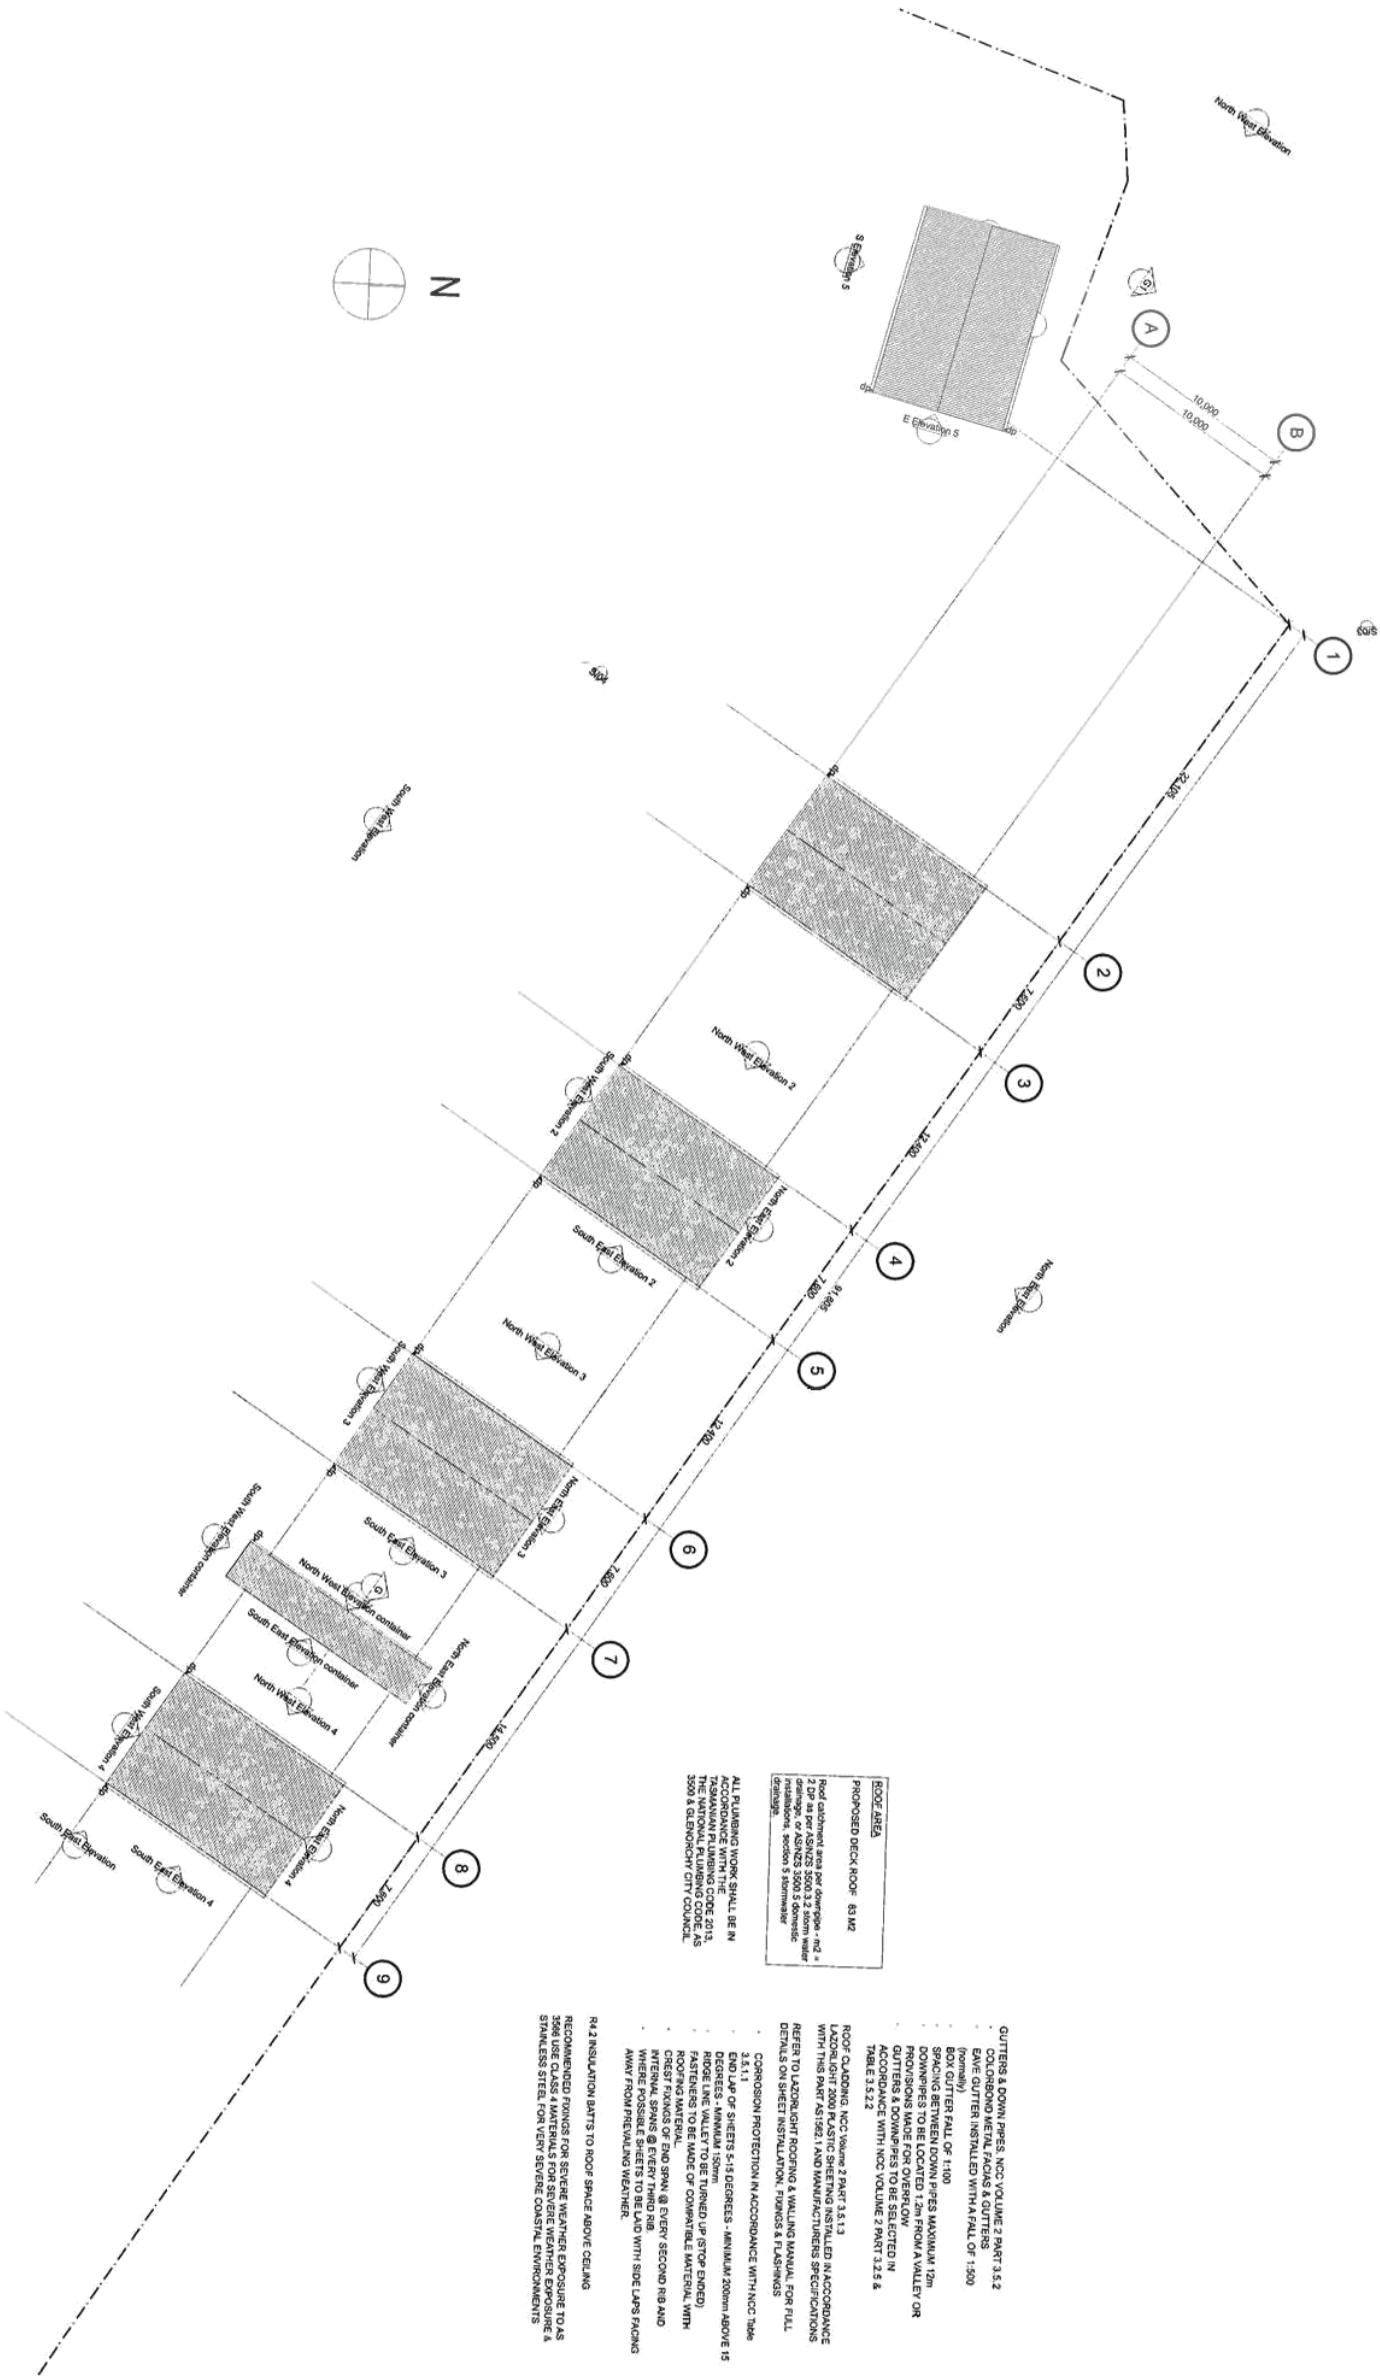

GLENORCHY CITY COUNCIL PLANNING SERVICES
APPLICATION No. 17-345
PLAN No. P2
DATE RECEIVED 24/1/18
DATE 7.1.18

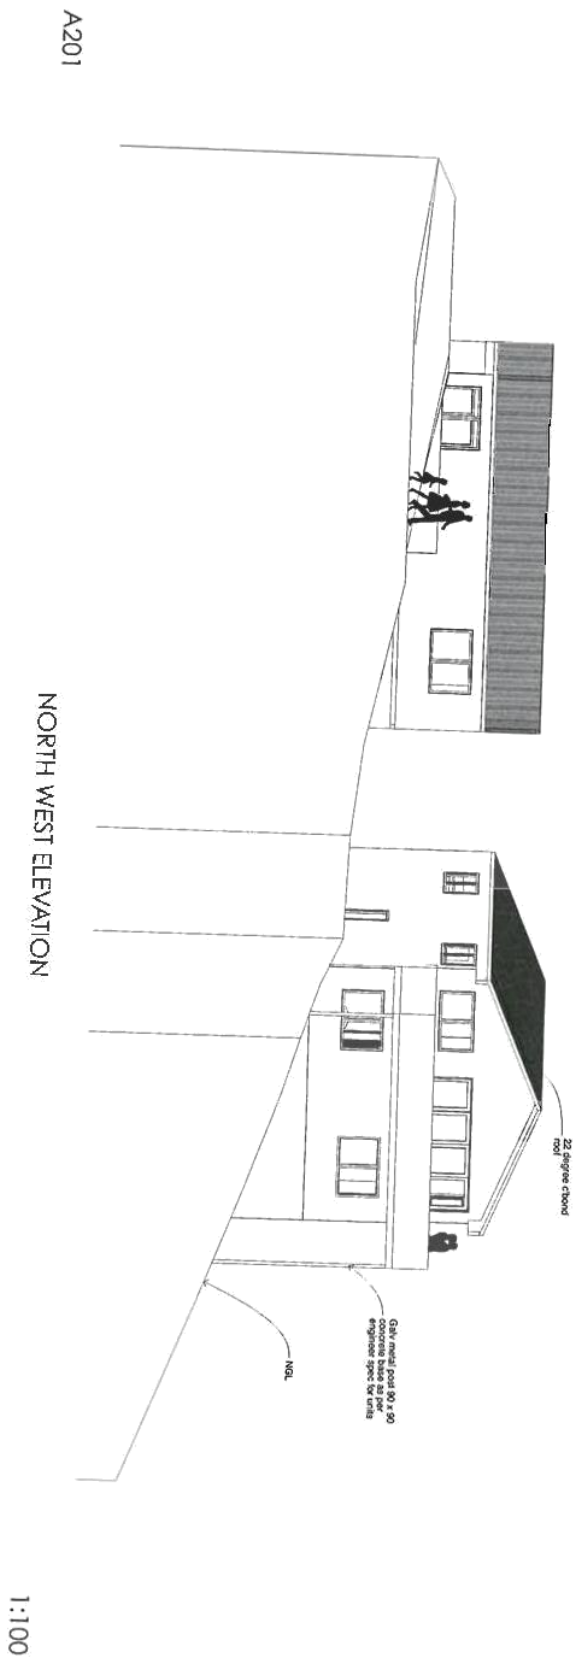

GLENNCOCH CITY COUNCIL PLANNING SERVICES
APPLICATION No. 17-345
PLAN No. P2
DATE RECEIVED 24/1/18
PAGE 8 of 17

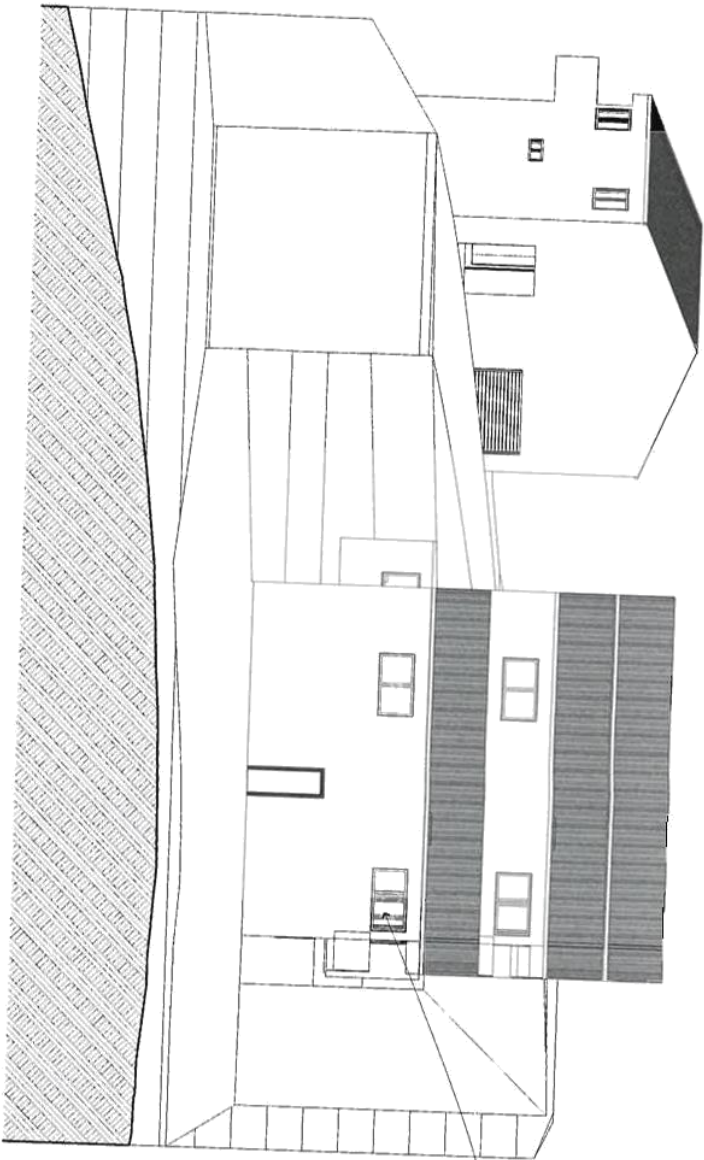


SOUTH EAST ELEVATION

A202.1

NEW WINDOWS & DOORS
SELECTED ALUMINUM FRAMED WINDOW - ACC VOLUME 2 PART 1.6
OTHERWISE NOTED ALUMINUM WINDOW & DOOR FRAMES, UNLESS
OTHERWISE NOTED OTHERWISE SPECIFIED. ALL FLASHING &
GLAZING & FRAME CONSTRUCTION TO AS 2847 & AS1288
ALL JOINTS & FLASHINGS TO MANUFACTURERS REQUIREMENTS

1:100






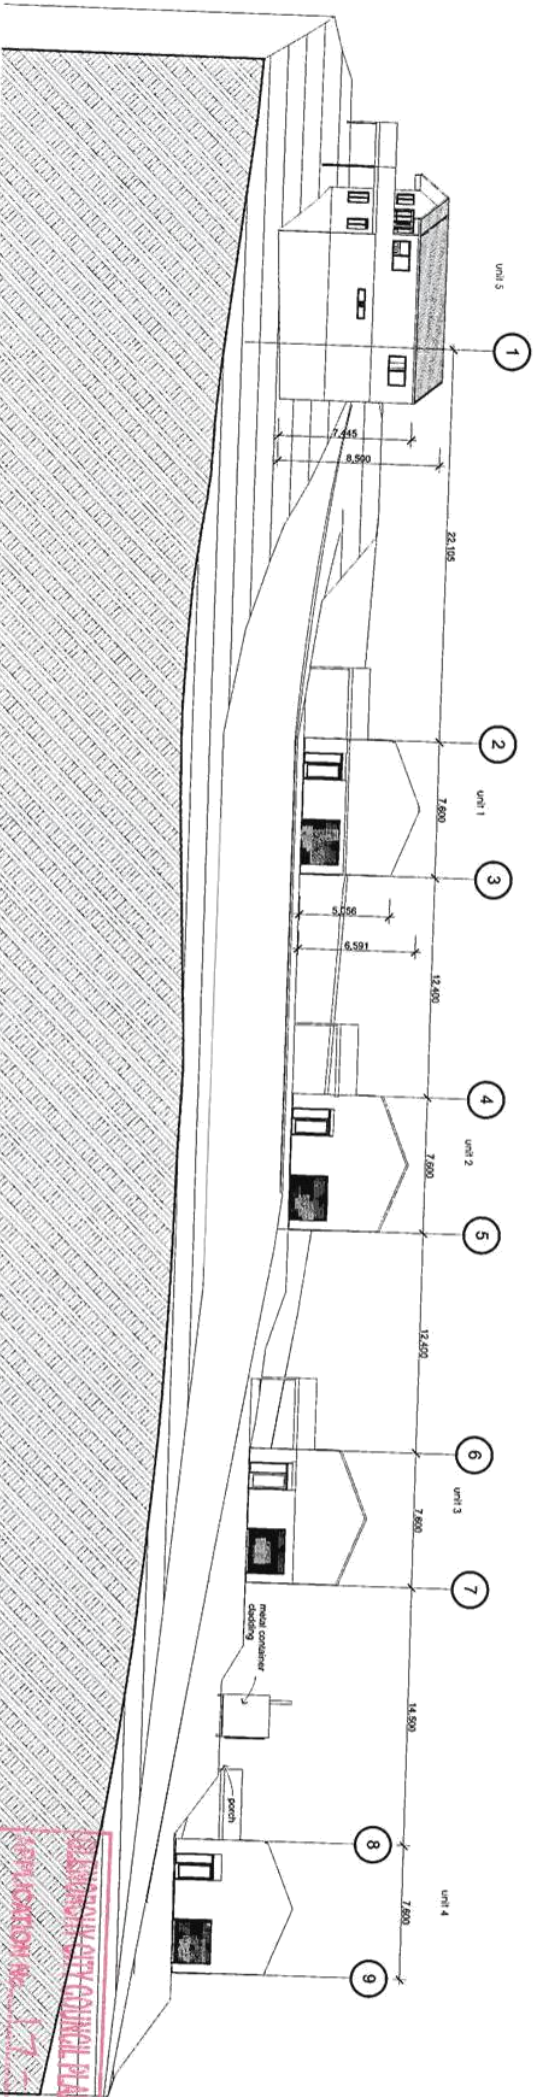


SOUTH WEST ELEVATION

A202.2

DATE RECEIVED 24/11/18
PAGE 9 of 17
1:200



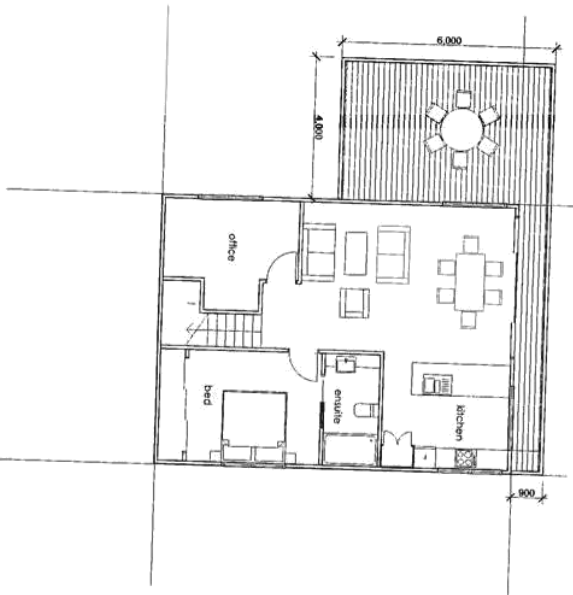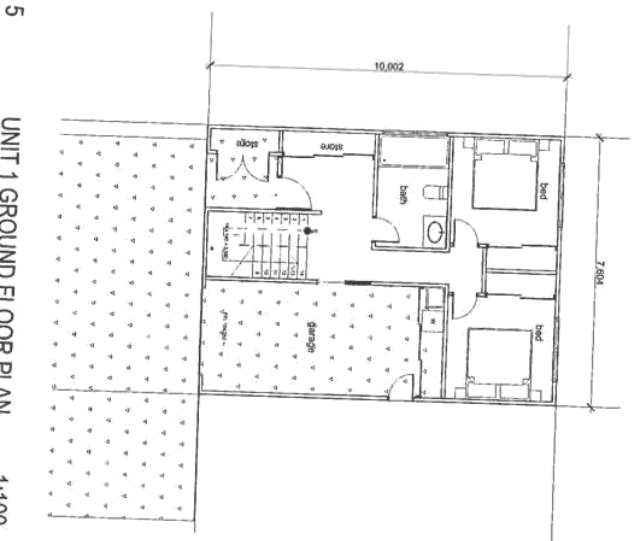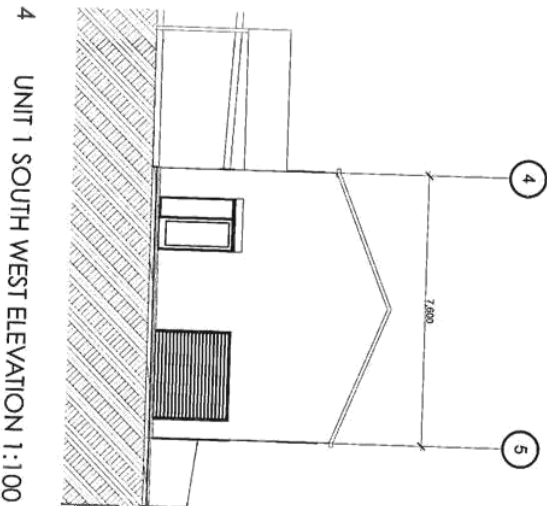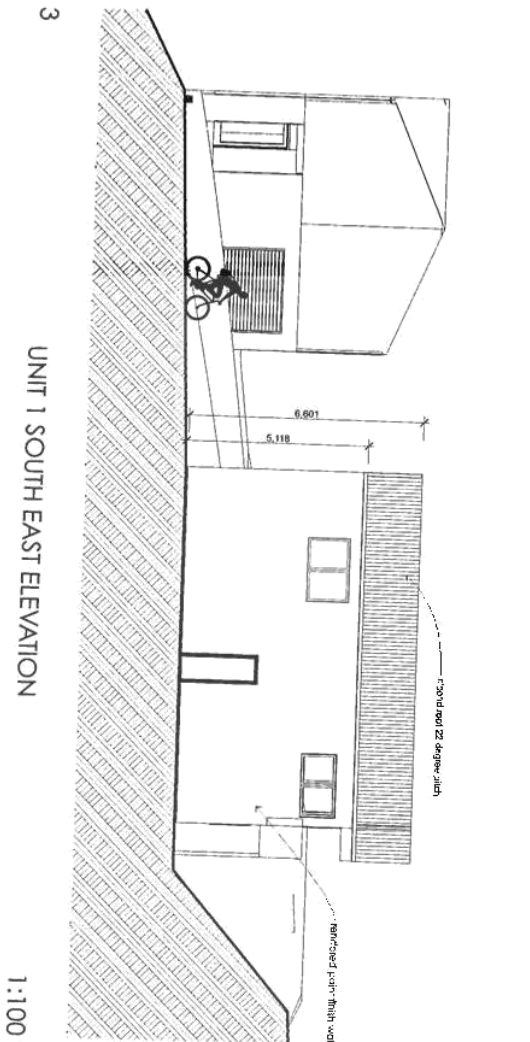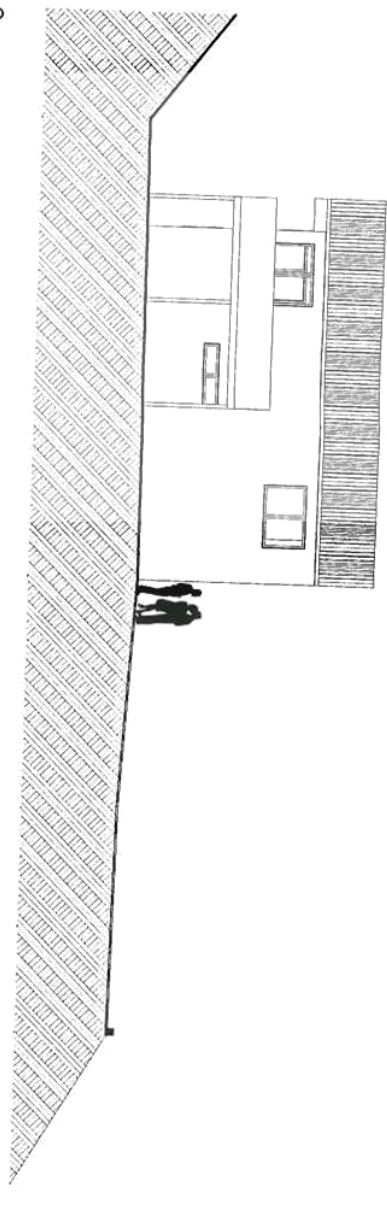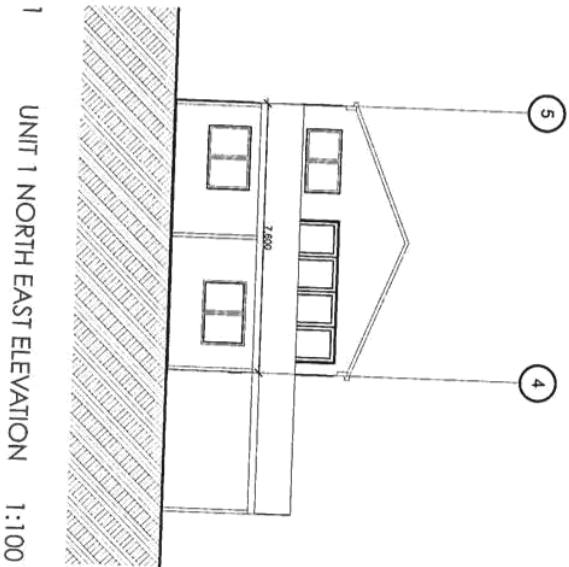

GLENORCHY CITY COUNCIL PLANNING SERVICES
APPLICATION No. 17-345
PLAN No. P2
DATE RECEIVED 24/1/18



ARCHICAD EDUCATION VEF

Date: 22/1/17

Issue: 01 Planning

This document is copyright and may not be
reproduced or transmitted in any form or by
any means electronic or mechanical, including
photocopying, recording, or by any information
storage and retrieval system, without the
written consent of
DHK ARCHITECTURE
215 Rosetta Road, Rosetta
Tasmania 7000
04 18878201
04 18878201
dhk@dhkarchitect.com
dhkarchitect.com


Project: Chawee Kim

Address: 86 Marys Hope Rd Rosetta


Scale: 1:100
A1

Number: A201 1:100 UNIT 1
Job number: A206
Doc number: C05640


Drawing: UNIT 1 NORTH EAST ELEVATION, UNIT
1 NORTH WEST ELEVATION, UNIT 1 SOUTH
ELEVATION, UNIT 1 GROUND FLOOR PLAN,
UNIT 1 FIRST FLOOR PLAN

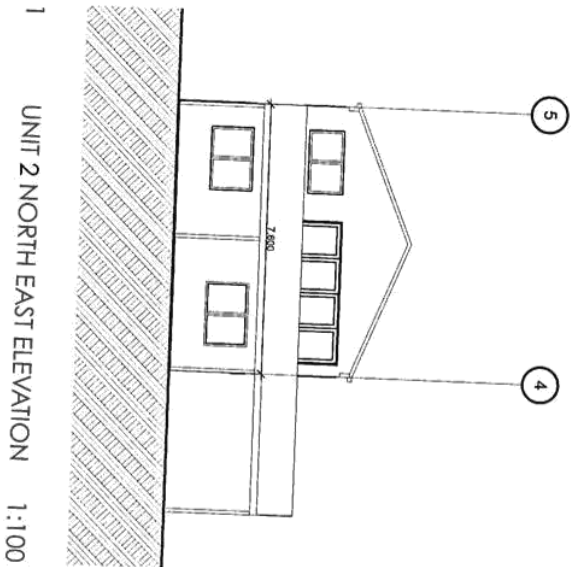


1 UNIT 2 NORTH EAST ELEVATION 1:100

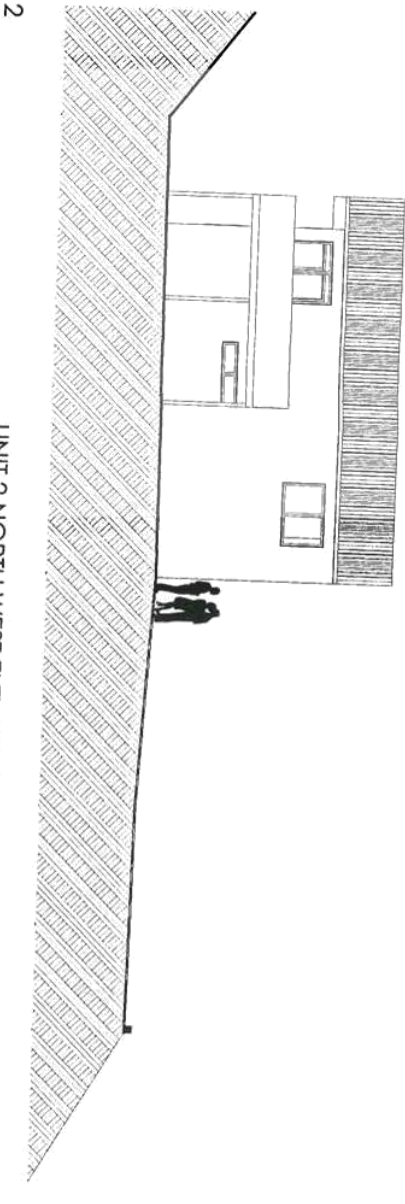


2 UNIT 2 NORTH WEST ELEVATION 1:100

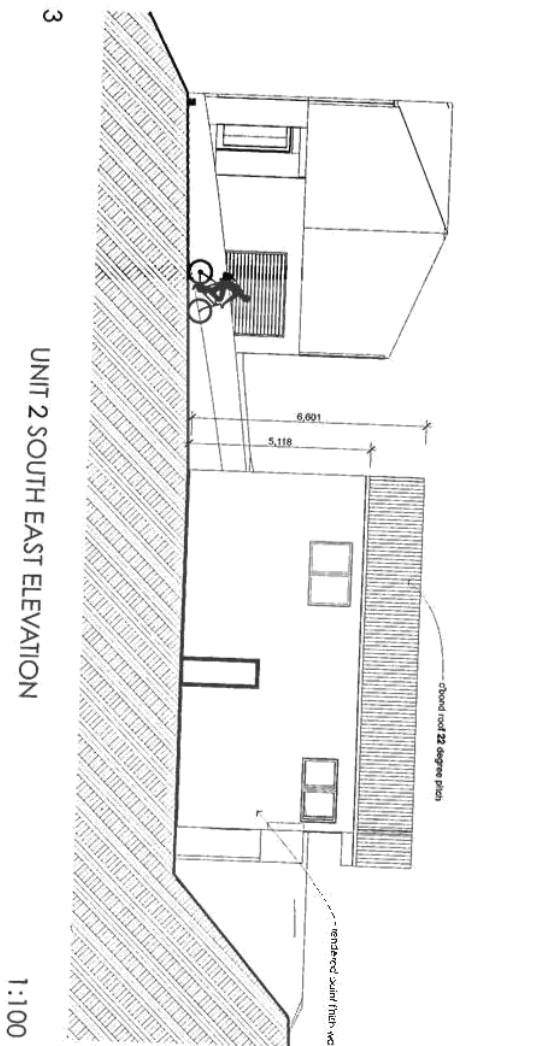


3 UNIT 2 SOUTH EAST ELEVATION 1:100

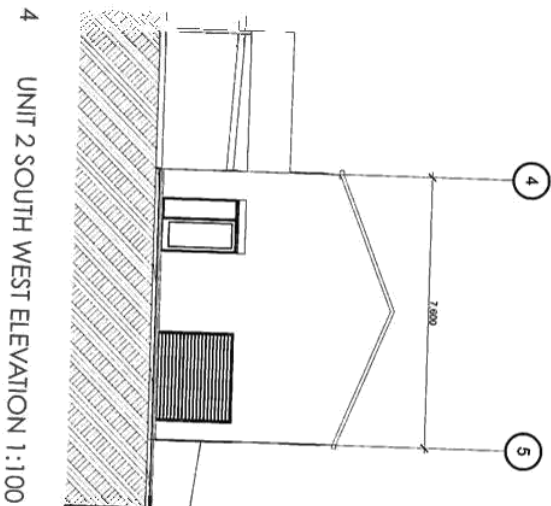


4 UNIT 2 SOUTH WEST ELEVATION 1:100

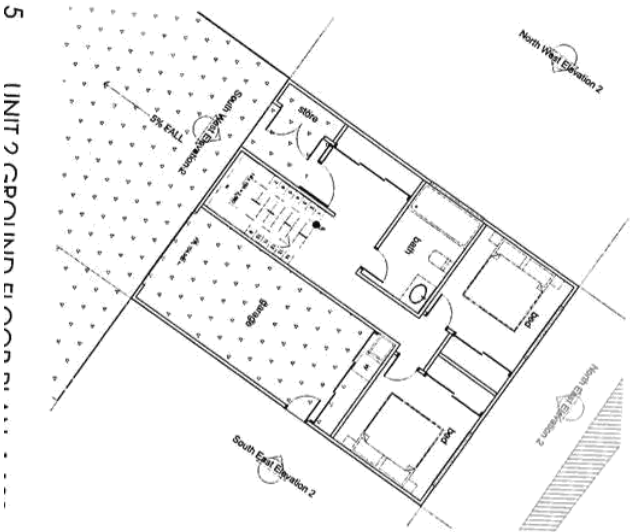


5 UNIT 2 GROUND FLOOR PLAN 1:100

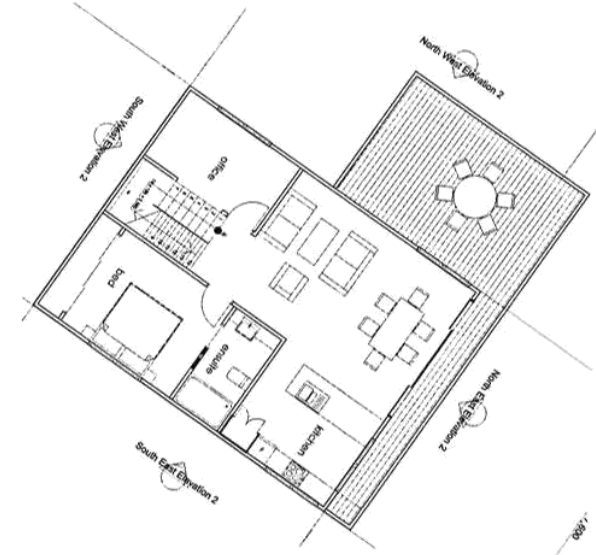

6 UNIT 2 FIRST FLOOR PLAN 1:100

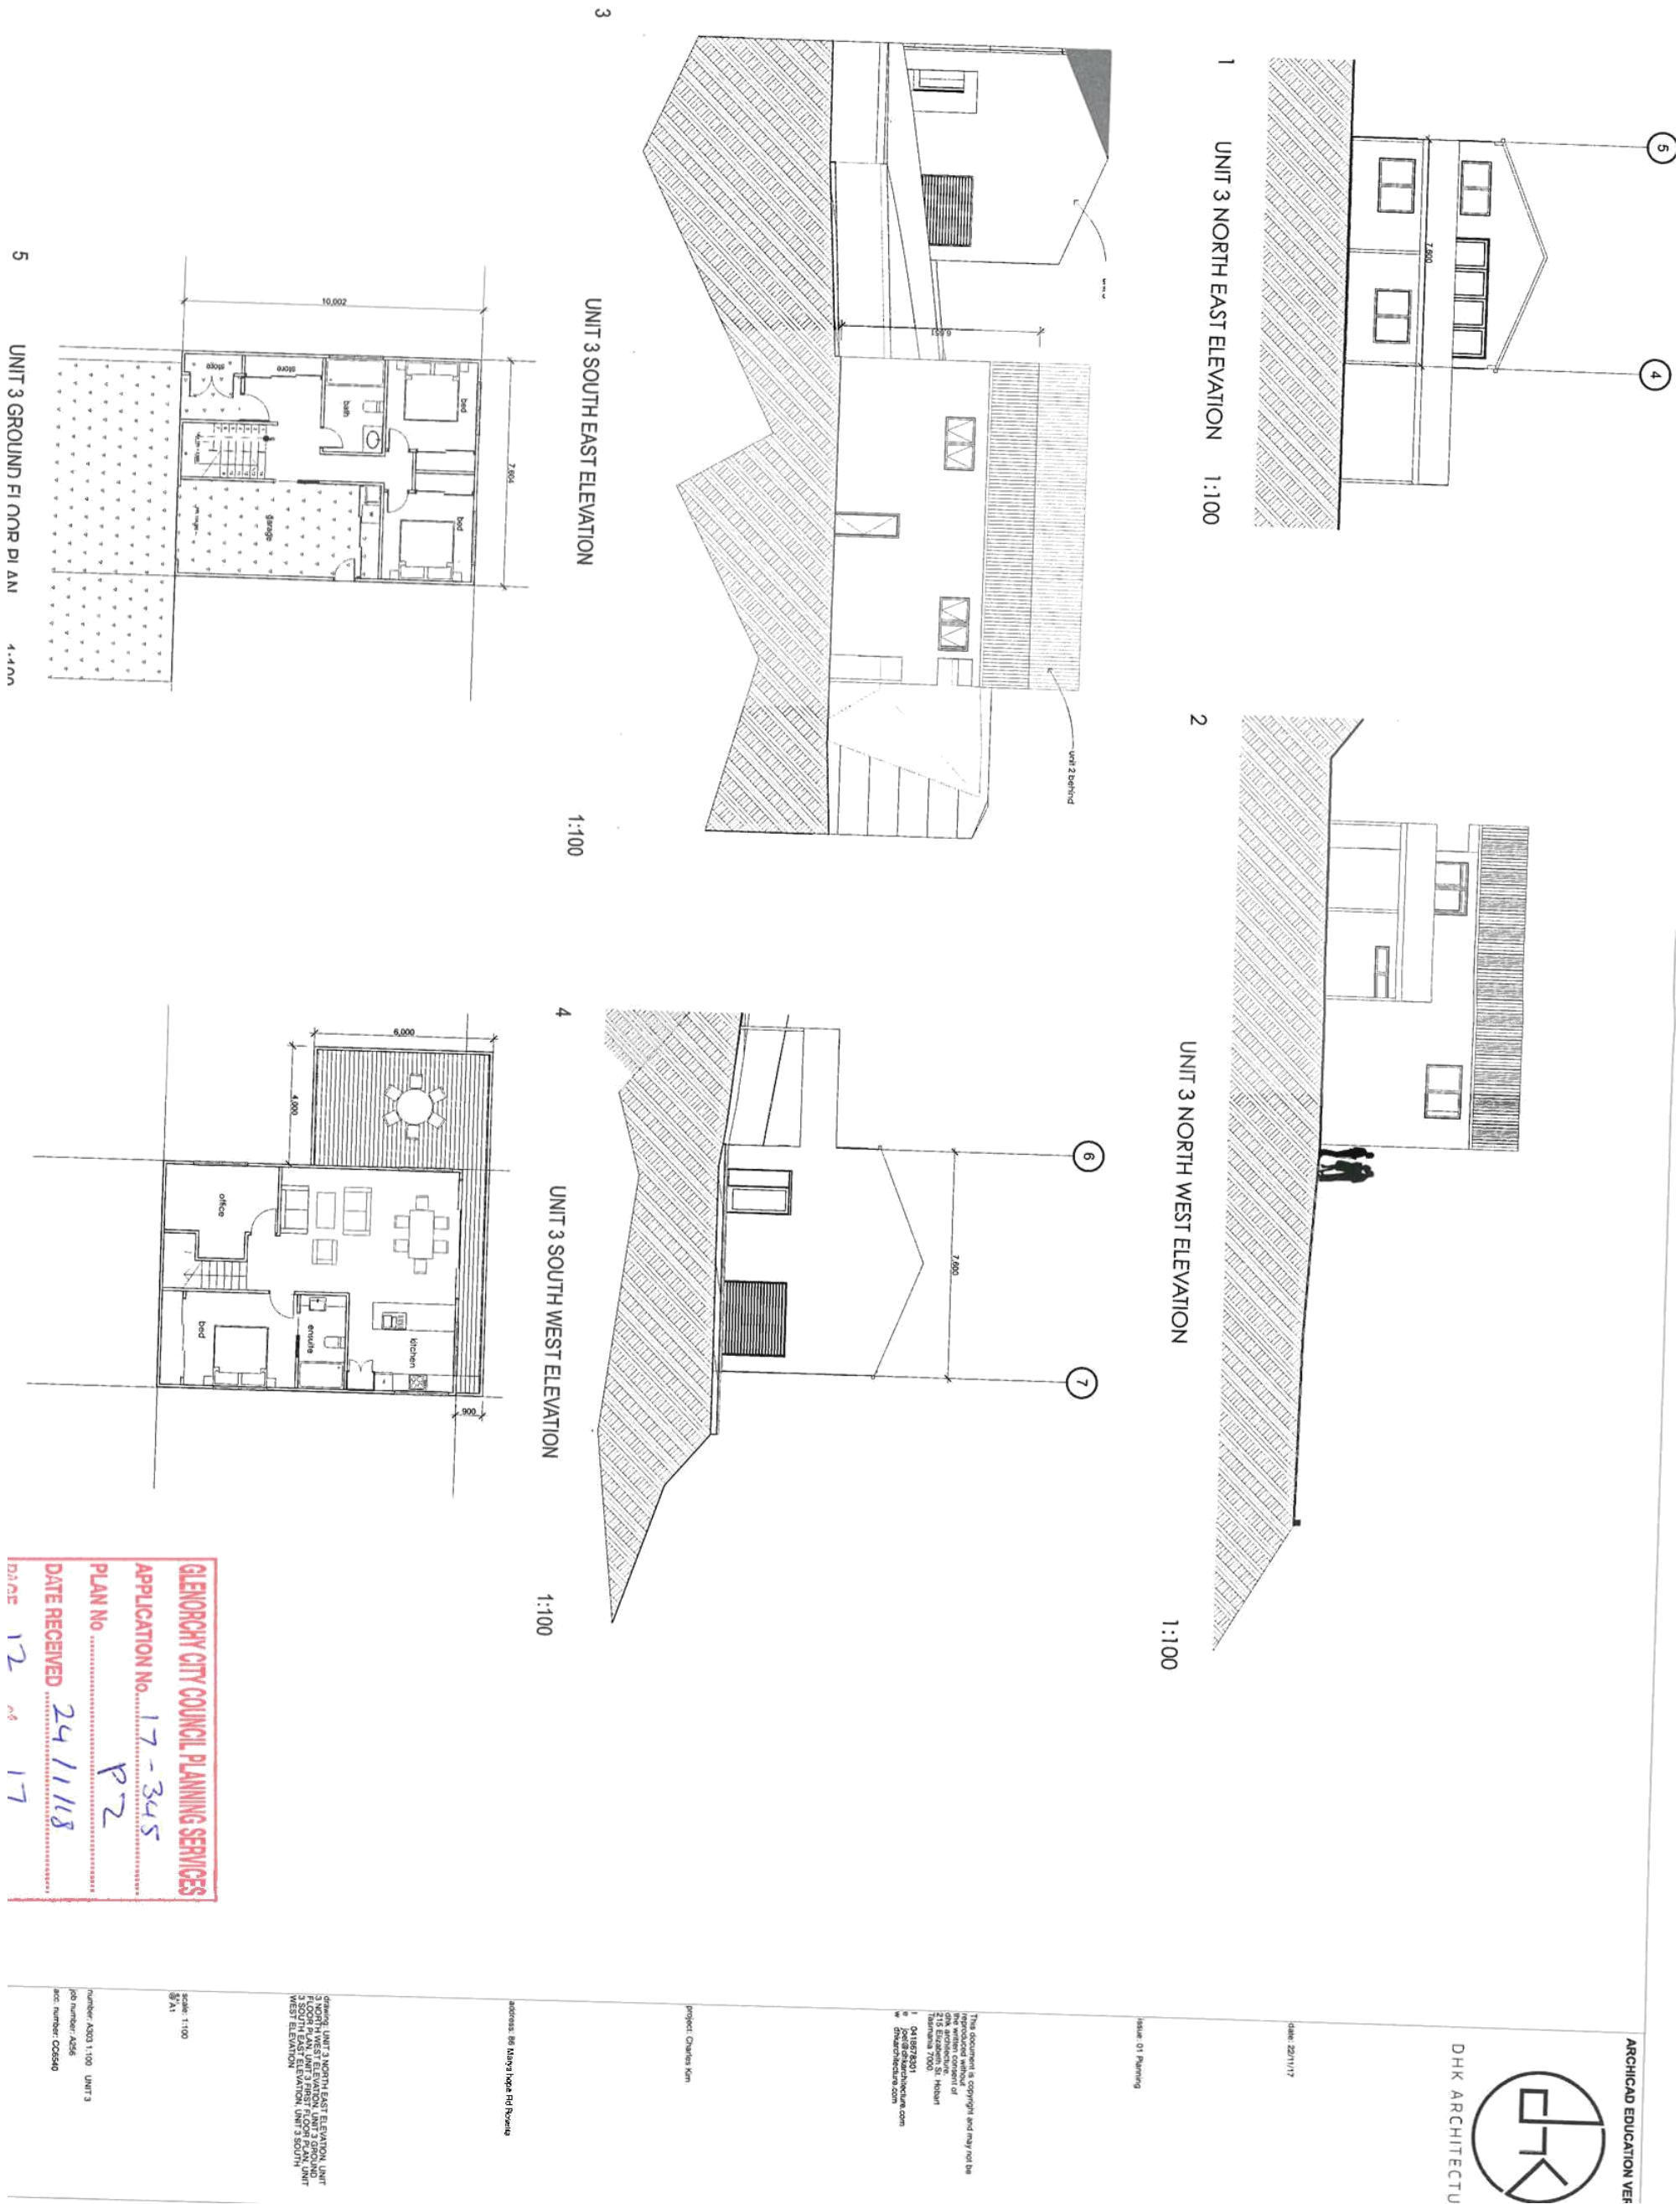

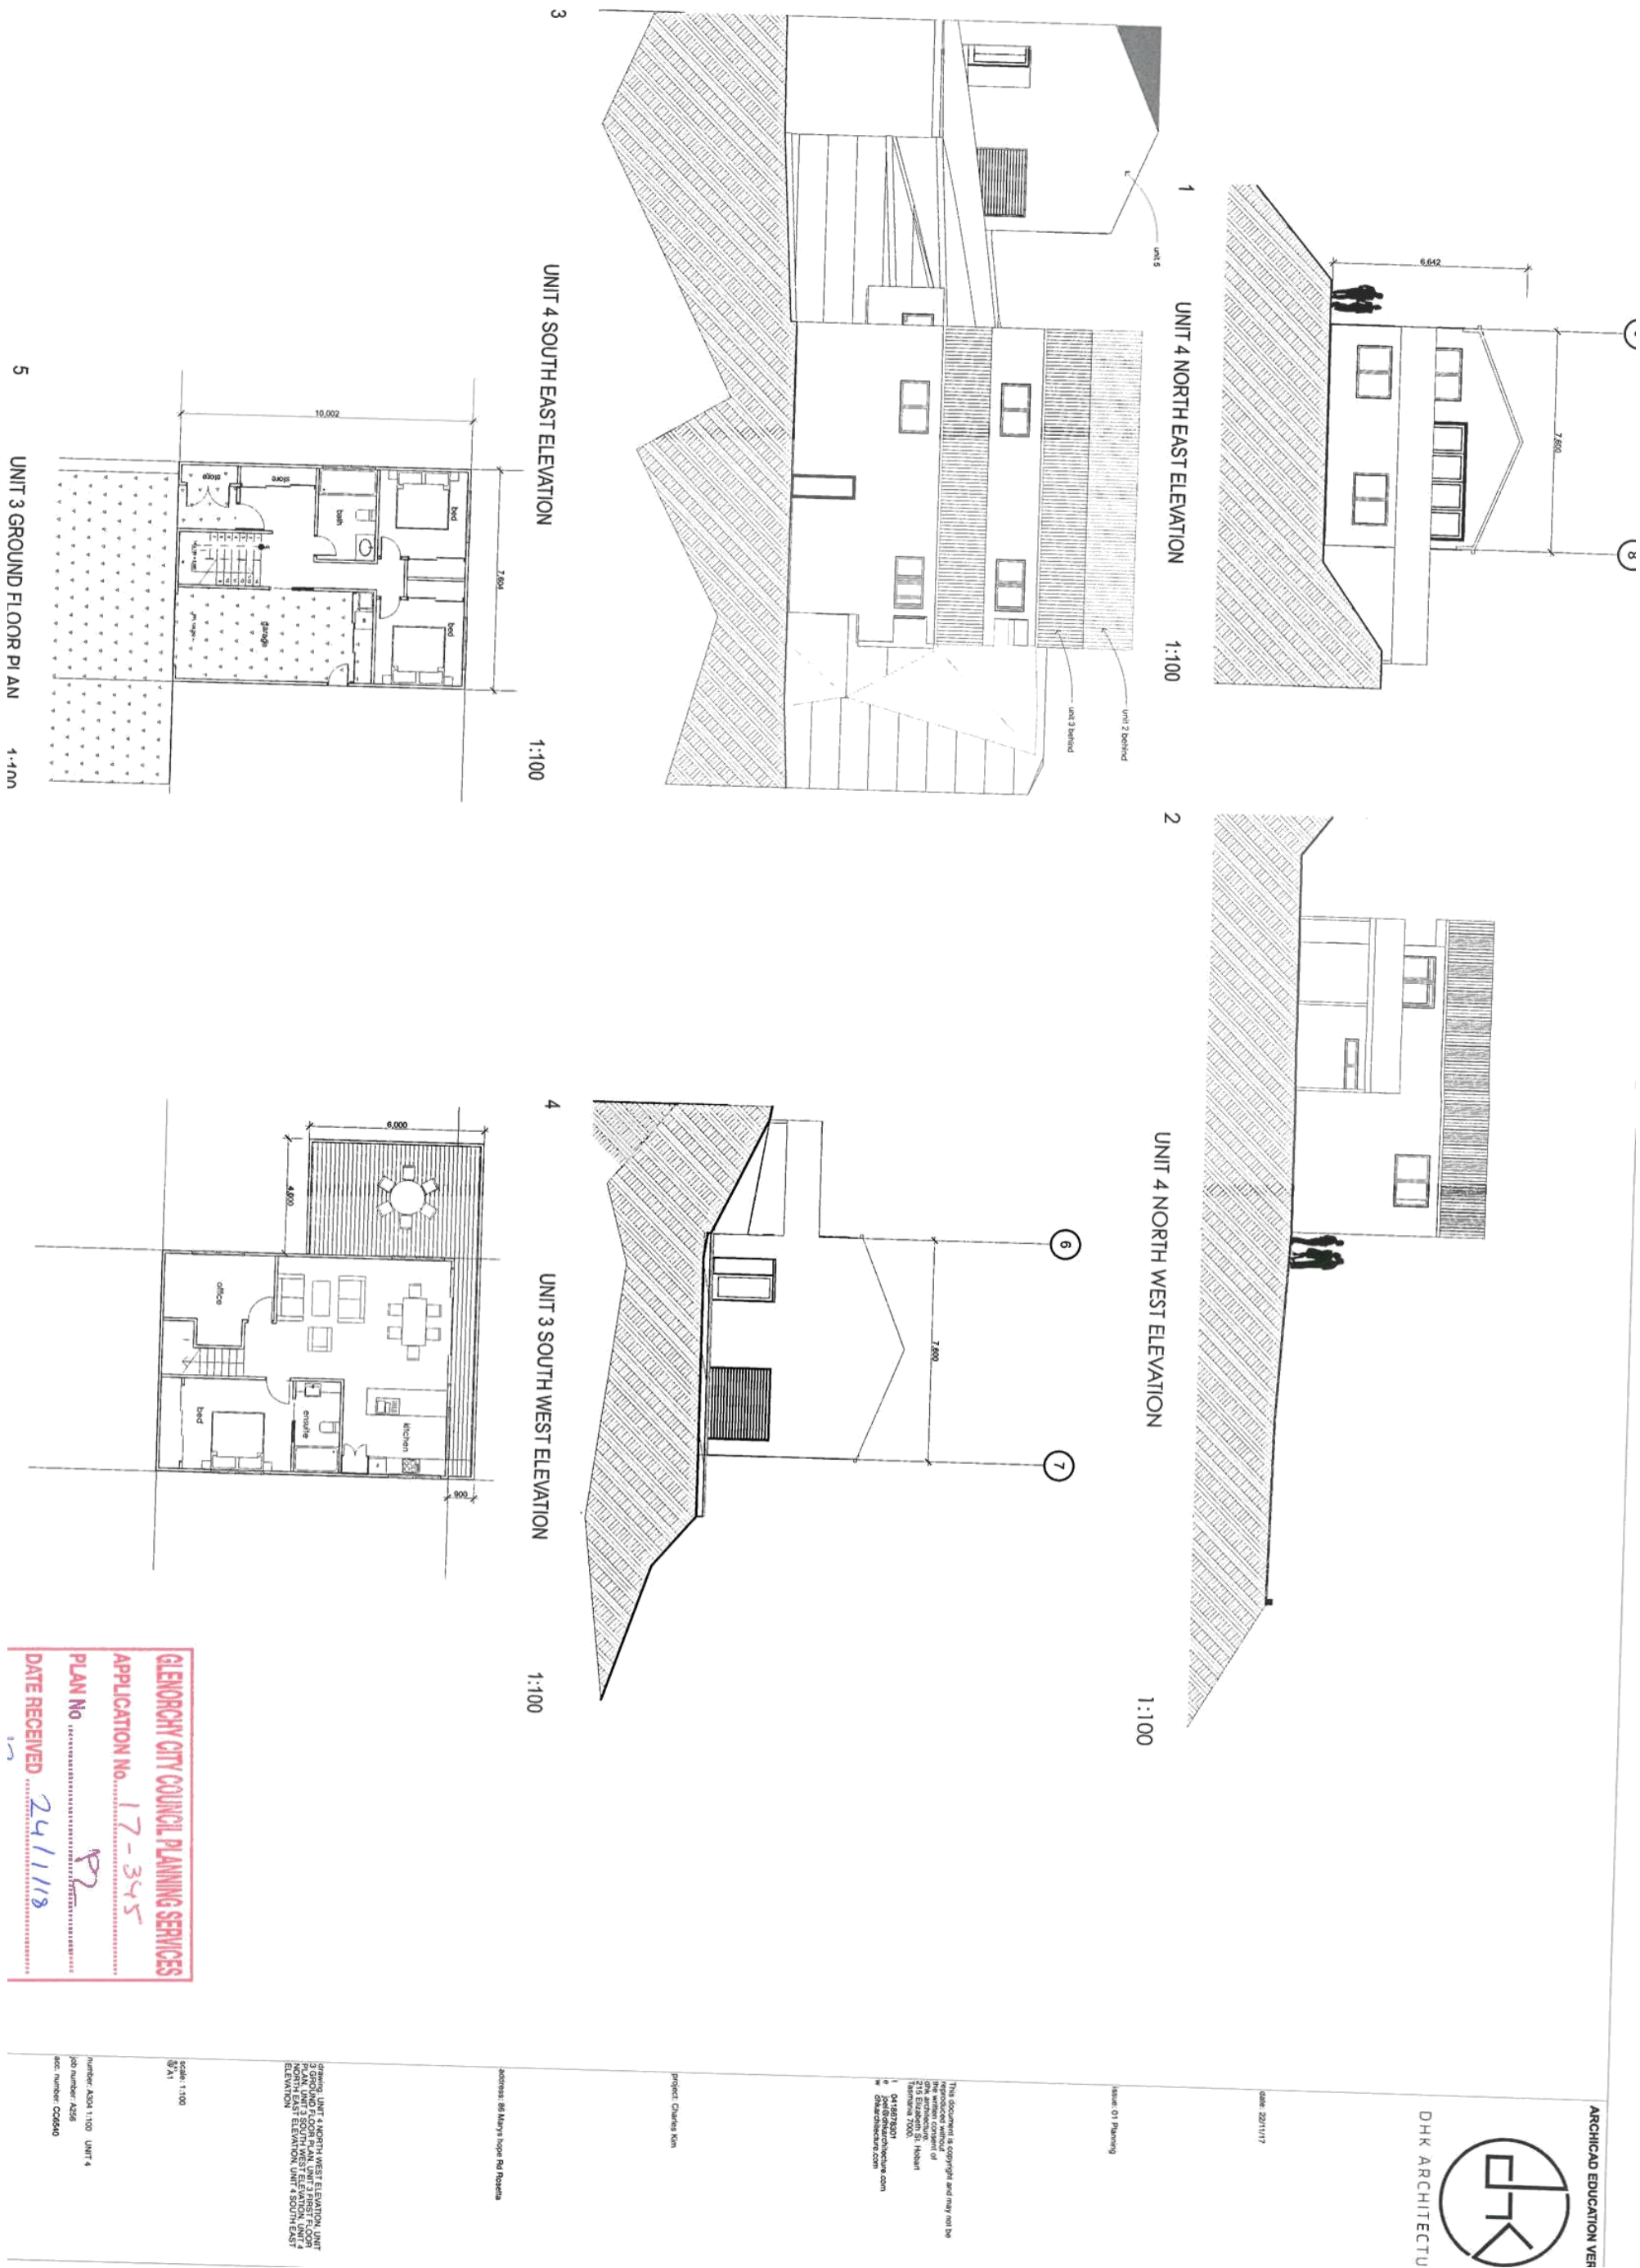



GLENDORCHY CITY COUNCIL PLANNING SERVICES
APPLICATION No. 17-345
PLAN No. P2
DATE RECEIVED 24/1/18

ARCHICAD EDUCATION VER

DHK ARCHITECTU

date: 22/11/17

Issue: 01 Planning

This document is copyright and may not be reproduced without the written consent of dna architecture.
215 Elizabeth St. Hobart
Tasmania 7000

0418678301
joe@dnarchitecture.com
dnarchitecture.com


Project: Charles Kim


Address: 86 May's Topa Rd. Rossetti

drawing: FLOOR PLAN CONTAINER, SW ELEVATION, SECTION G, ROOF PLAN, NE ELEVATION, SE ELEVATION, NW ELEVATION

scale: 1:100, 1:50
 8.11
 A1

number: A0401 TEMPORARY CONTAINER
job number: A256
doc. number: CC6540

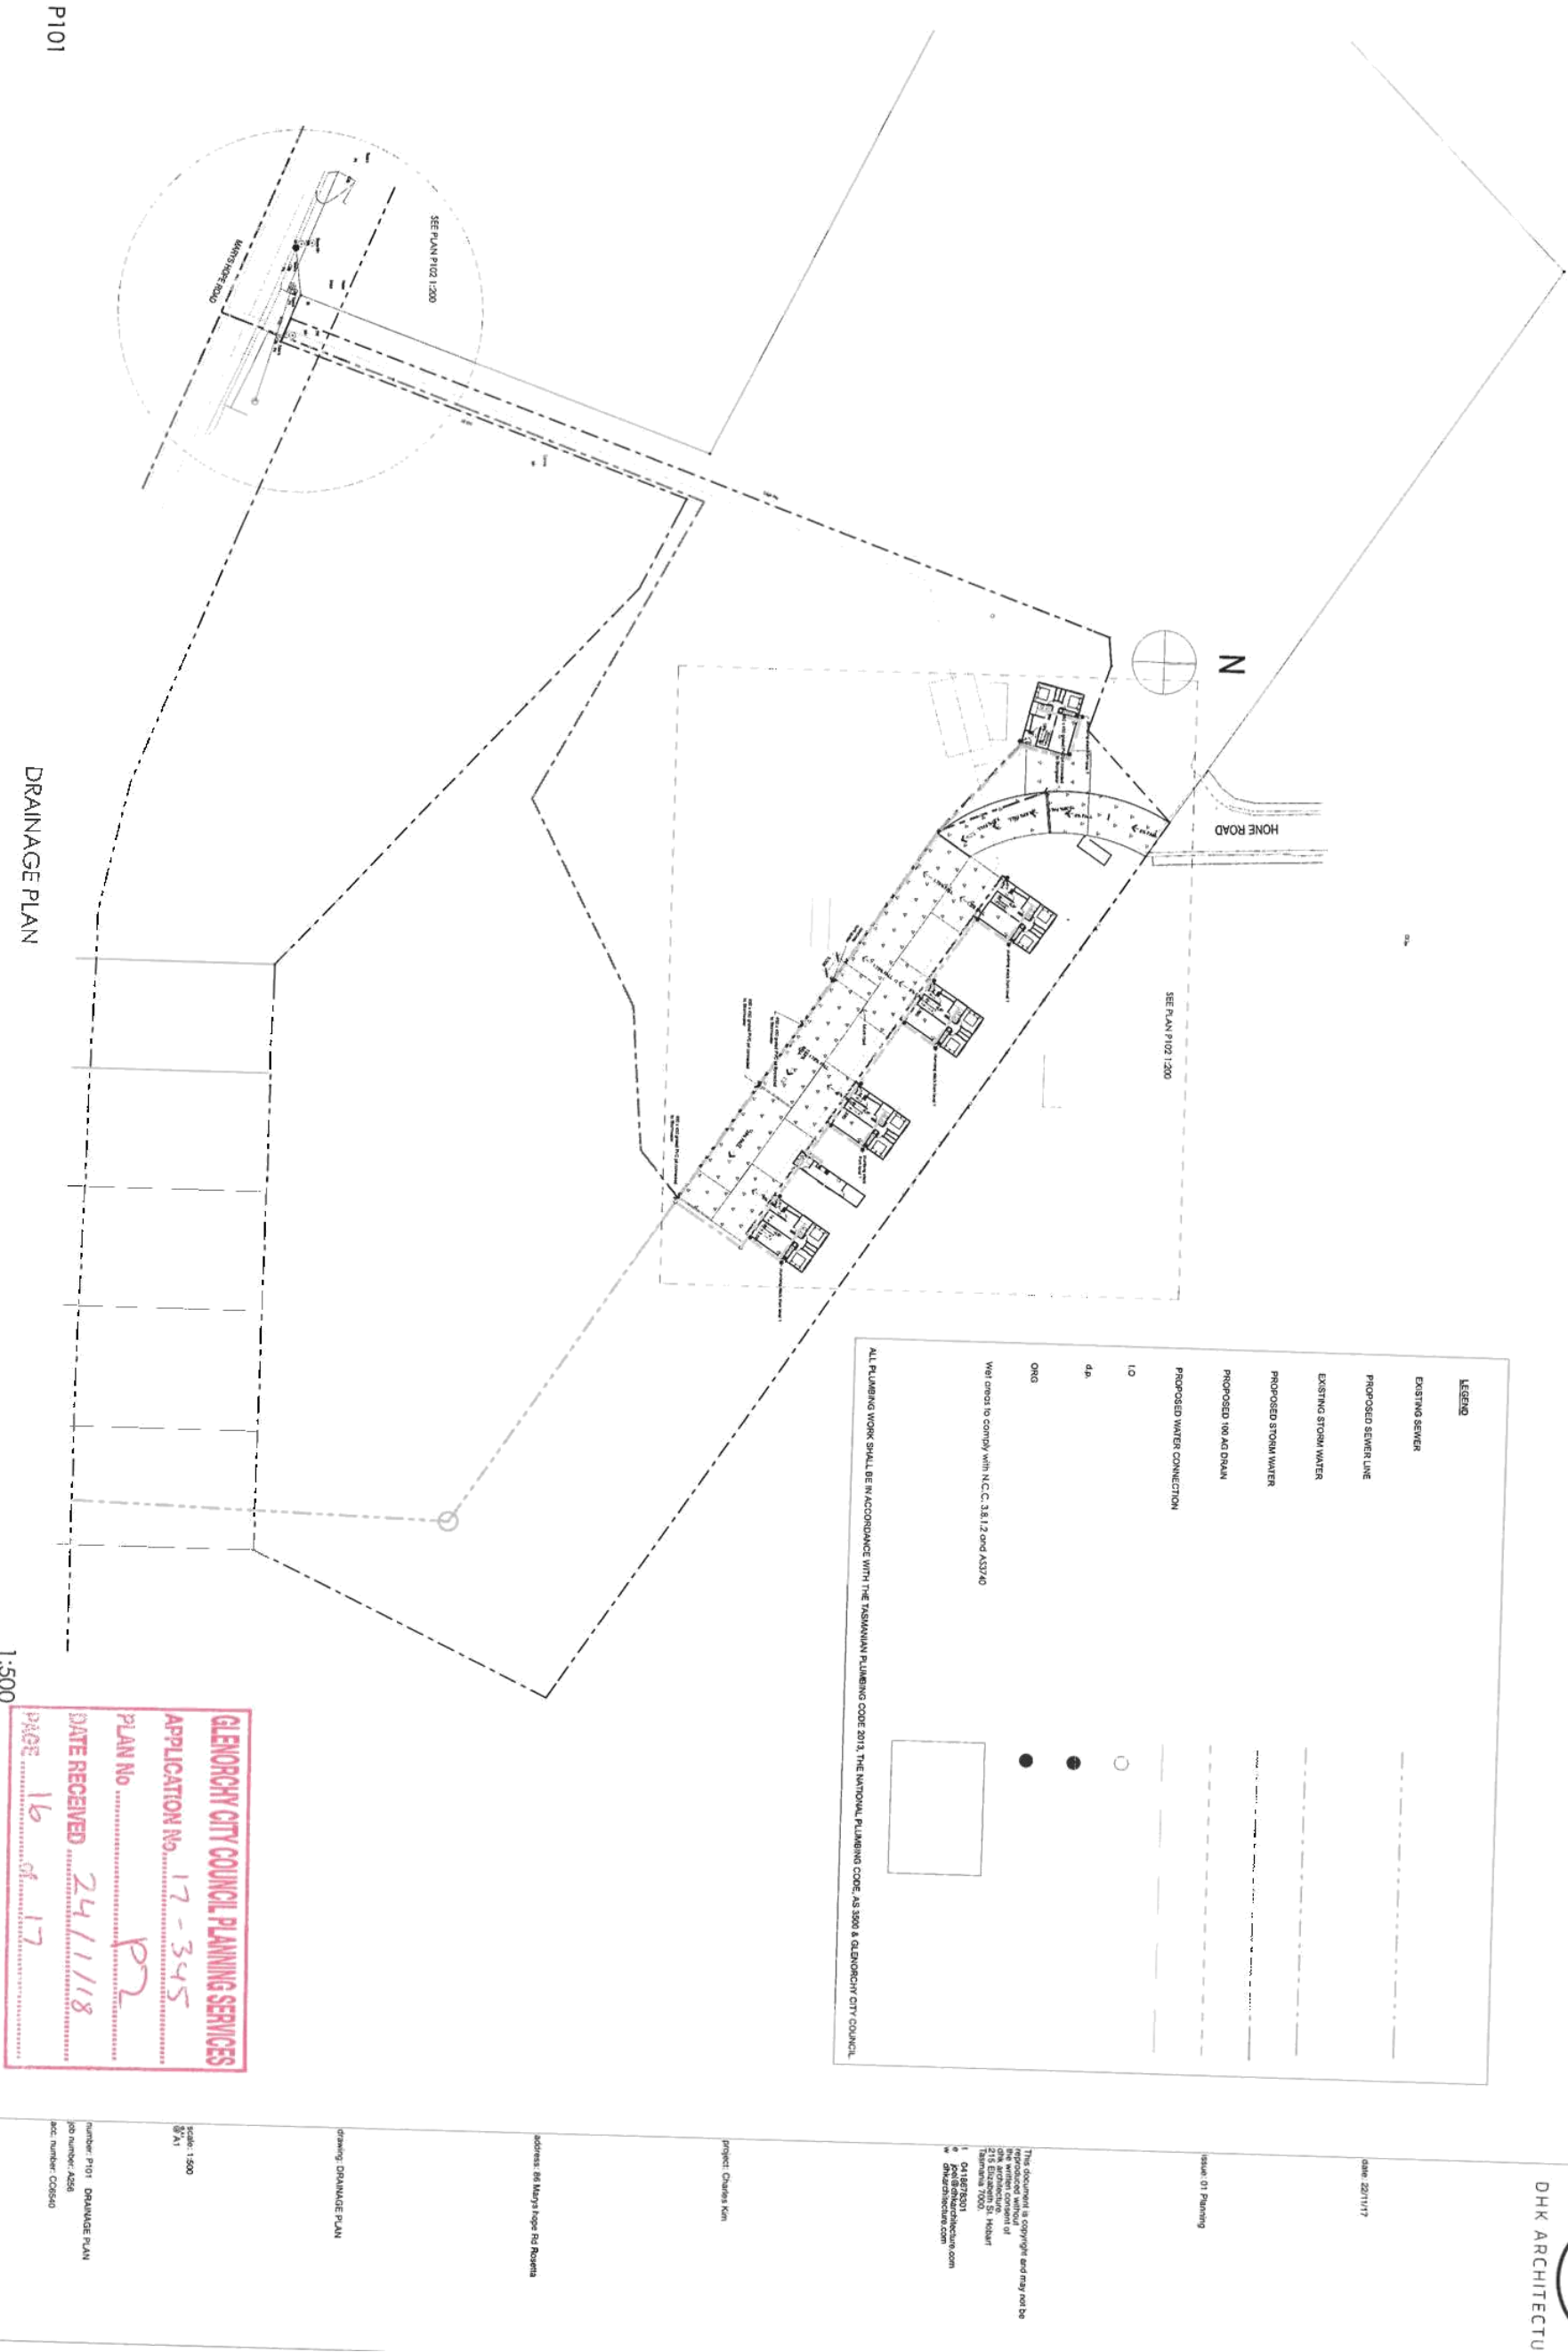

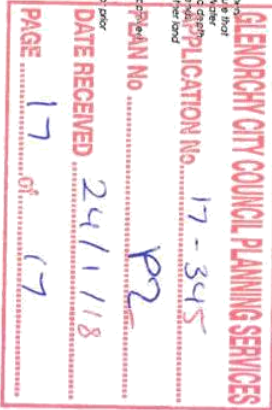



Submission to Planning Authority Notice

Council Planning Permit No.	PLN-17-345	Council notice date	05/12/2017
TasWater details			
TasWater Reference No.	TWDA 2017/01926-GCC	Date of response	06/12/2017
TasWater Contact	Paul Clark	Phone No.	(03) 6237 8259
Response issued to			
Council name	GLENORCHY CITY COUNCIL		
Contact details	gccmail@gcc.tas.gov.au		
Development details			
Address	86 MARYS HOPE RD, ROSETTA	Property ID (PID)	3289612
Description of development	Driveway, new dwelling & tree removal		
Schedule of drawings/documents			
Prepared by	Drawing/document No.	Revision No.	Date of Issue
DHK Architecture	Drainage Plan/P101	01	22/11/2017
DHK Architecture	Drainage Plan/P101.2	01	22/11/2017
Conditions			
Pursuant to the <i>Water and Sewerage Industry Act 2008 (TAS)</i> Section 56P(1) TasWater imposes the following conditions on the permit for this application:			
CONNECTIONS, METERING & BACKFLOW			
1. A suitably sized water supply with metered connections to each dwelling unit of the development must be designed and constructed to TasWater's satisfaction and be in accordance with any other conditions in this permit. 2. A single shared sewer property connection must be provided to service the proposed development in accordance with TasWater standards. 3. Any removal/supply and installation of water meters and/or the removal of redundant and/or installation of new and modified property service connections must be carried out by TasWater at the developer's cost.			
DEVELOPMENT ASSESSMENT FEES			
4. The applicant or landowner as the case may be, must pay a development assessment fee to TasWater, as approved by the Economic Regulator and the fees will be indexed, until the date they are paid to TasWater, as follows: a. \$343.55 for development assessment; and The payment is required within 30 days of the issue of an invoice by TasWater.			



Advice

General

For information on TasWater development standards, please visit <http://www.taswater.com.au/Development/Development-Standards>

For application forms please visit <http://www.taswater.com.au/Development/Forms>

Service Locations

Please note that the developer is responsible for arranging to locate the existing TasWater infrastructure and clearly showing it on the drawings. Existing TasWater infrastructure may be located by a surveyor and/or a private contractor engaged at the developers cost to locate the infrastructure.

- A permit is required to work within TasWater's easements or in the vicinity of its infrastructure. Further information can be obtained from TasWater
- TasWater has listed a number of service providers who can provide asset detection and location services should you require it. Visit www.taswater.com.au/Development/Service-location for a list of companies
- TasWater will locate residential water stop taps free of charge
- Sewer drainage plans or Inspection Openings (IO) for residential properties are available from your local council.

TasWater have a small number of townships that are on Boil Water and Do Not Consume Alerts. Please visit <http://www.taswater.com.au/News/Outages---Alerts> for a current list of these areas.

Declaration

The drawings/documents and conditions stated above constitute TasWater's Submission to Planning Authority Notice.

Authorised by

Jason Taylor
Development Assessment Manager

TasWater Contact Details

Phone	13 6992	Email	development@taswater.com.au
Mail	GPO Box 1393 Hobart TAS 7001	Web	www.taswater.com.au

29-31 Wyndham Road, Claremont





Submission to Planning Authority Notice

Council Planning Permit No.	PLN-17-358	Council notice date	03/01/2018
TasWater details			
TasWater Reference No.	TWDA 2018/00026-GCC	Date of response	04/01/2018
TasWater Contact	Paul Clark	Phone No.	(03) 6237 8259
Response issued to			
Council name	GLENORCHY CITY COUNCIL		
Contact details	gccmail@gcc.tas.gov.au		
Development details			
Address	27-31 WYNDHAM RD, CLAREMONT	Property ID (PID)	2653697
Description of development	Alterations - Canteen, GLA's and WC's		
Schedule of drawings/documents			
Prepared by	Drawing/document No.	Revision No.	Date of Issue
Bence Mulcahy	Proposed Plans/A203	-	14/11/2017
Bence Mulcahy	Proposed Plans/A204	-	14/11/2017
Conditions			
Pursuant to the <i>Water and Sewerage Industry Act 2008</i> (TAS) Section 56P(1) TasWater imposes the following conditions on the permit for this application:			
TRADE WASTE			
1. Prior to the commencement of operation the developer/property owner must obtain Consent to discharge Trade Waste from TasWater.			
2. The developer must install appropriately sized and suitable pre-treatment devices prior to gaining Consent to discharge.			
3. The Developer/property owner must comply with all TasWater conditions prescribed in the Trade Waste Consent			
DEVELOPMENT ASSESSMENT FEES			
4. The applicant or landowner as the case may be, must pay a development assessment fee to TasWater, as approved by the Economic Regulator and the fees will be indexed, until the date they are paid to TasWater, as follows:			
a. \$206.97 for development assessment; and			
The payment is required within 30 days of the issue of an invoice by TasWater.			
Advice			
General			
For information on TasWater development standards, please visit http://www.taswater.com.au/Development/Development-Standards			
For application forms please visit http://www.taswater.com.au/Development/Forms			
Trade Waste			
Prior to any Building and/or Plumbing work being undertaken, the applicant will need to make an			



application to TasWater for a Certificate for Certifiable Work (Building and/or Plumbing). The Certificate for Certifiable Work (Building and/or Plumbing) must accompany all documentation submitted to Council. Documentation must include a floor and site plan with:

- Location of all pre-treatment devices
- Schematic drawings and specification (including the size and type) of any proposed pre-treatment device and drainage design; and
- Location of an accessible sampling point in accordance with the TasWater Trade Waste Flow Meter and Sampling Specifications for sampling discharge.

At the time of submitting the Certificate for Certifiable Work (Building and/or Plumbing) a Trade Waste Application together with the General Supplement form is also required.

If the nature of the business changes or the business is sold, TasWater is required to be informed in order to review the pre-treatment assessment.

The application forms are available at <http://www.taswater.com.au/Customers/Liquid-Trade-Waste/Commercial>.

Service Locations

Please note that the developer is responsible for arranging to locate the existing TasWater infrastructure and clearly showing it on the drawings. Existing TasWater infrastructure may be located by a surveyor and/or a private contractor engaged at the developers cost to locate the infrastructure.

- A permit is required to work within TasWater's easements or in the vicinity of its infrastructure. Further information can be obtained from TasWater
- TasWater has listed a number of service providers who can provide asset detection and location services should you require it. Visit www.taswater.com.au/Development/Service-location for a list of companies
- TasWater will locate residential water stop taps free of charge
- Sewer drainage plans or Inspection Openings (IO) for residential properties are available from your local council.

Declaration

The drawings/documents and conditions stated above constitute TasWater's Submission to Planning Authority Notice.

Authorised by

Jason Taylor
Development Assessment Manager

TasWater Contact Details			
Phone	13 6992	Email	development@taswater.com.au
Mail	GPO Box 1393 Hobart TAS 7001	Web	www.taswater.com.au





Location Image

* Not to Scale




GLENORCHY CITY COUNCIL PLANNING SERVICES
APPLICATION No. 17-358
PLAN No. P1
DATE RECEIVED 30/11/17
PAGE 1 of 12

Proposed Images- Canteen

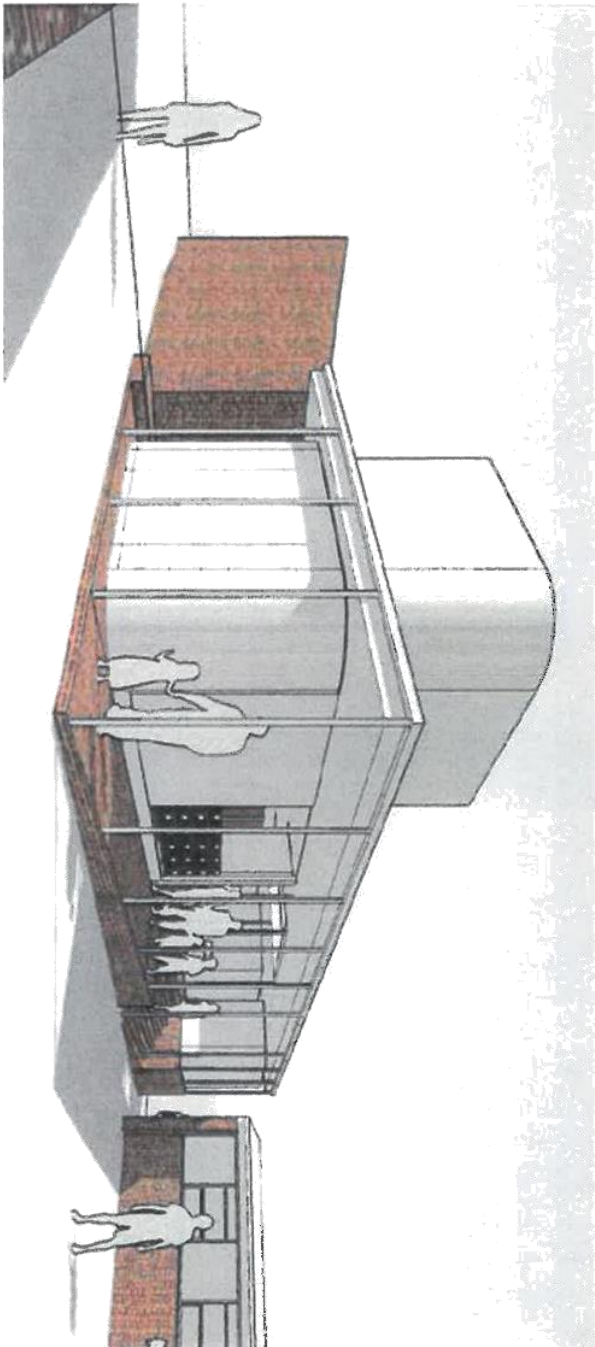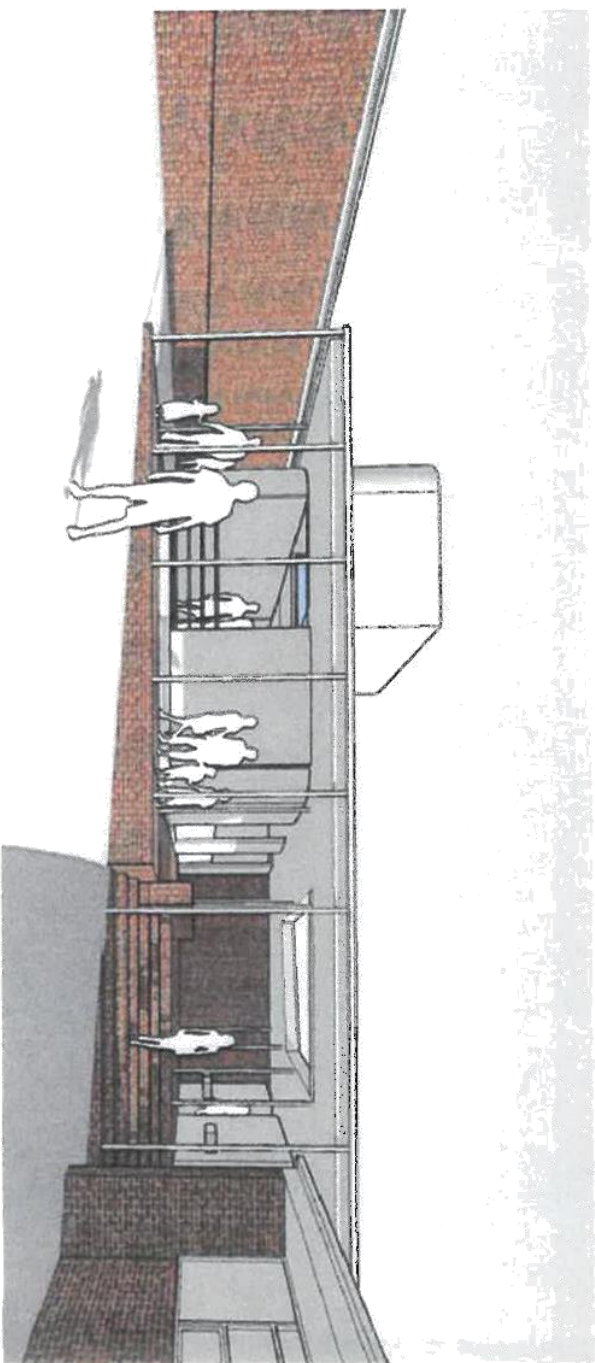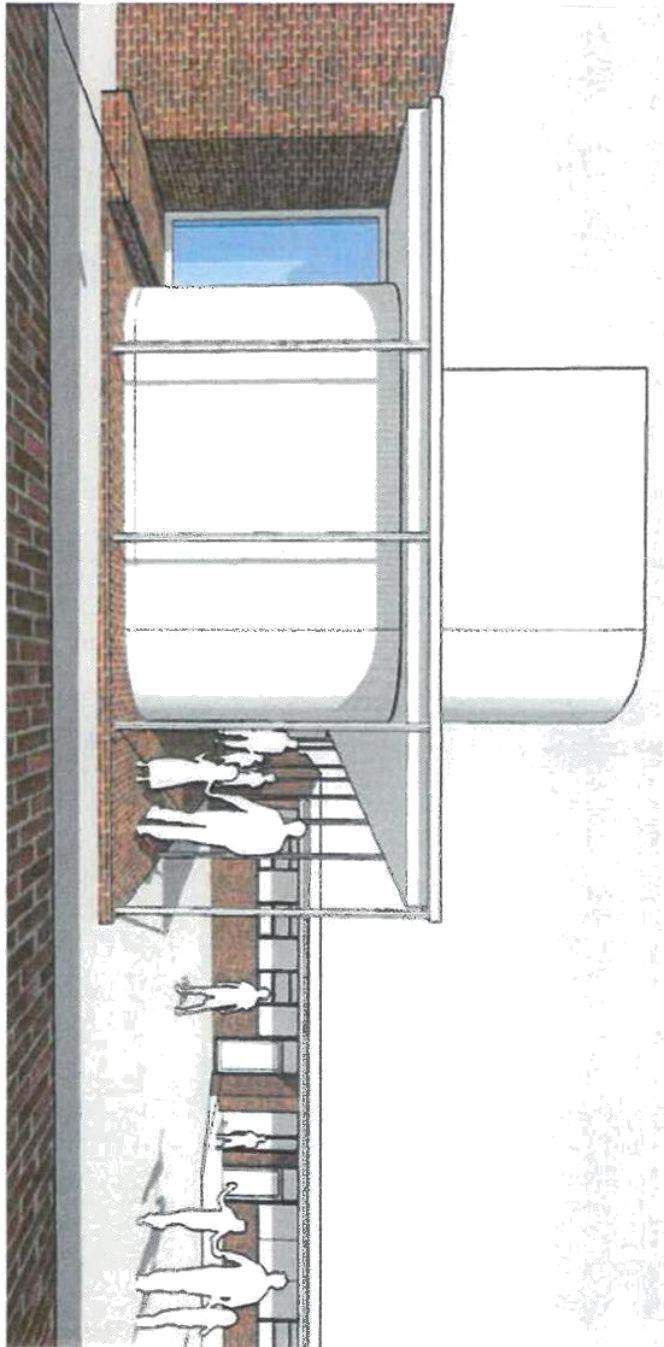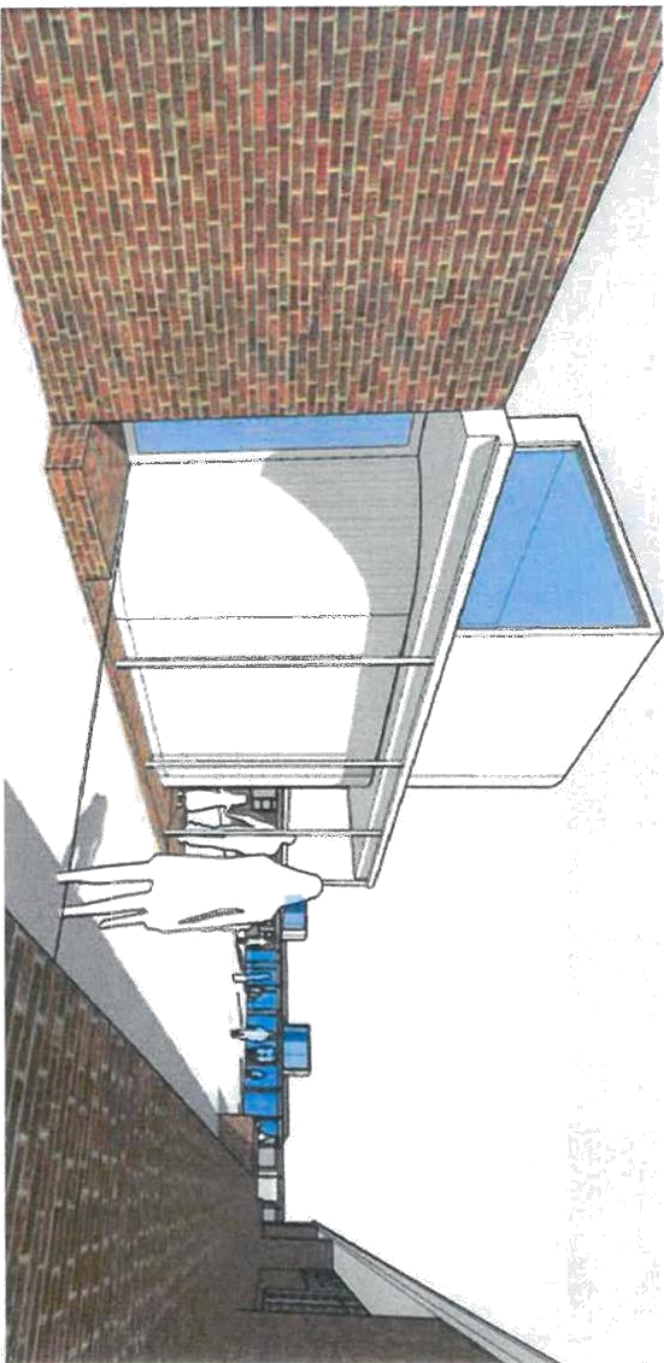

GLENORCHY CITY COUNCIL PLANNING SERVICES	
APPLICATION No.	17-358
PLAN No.	P1
DATE RECEIVED	30/11/17
PAGE	2 of 12

Proposed Images- Classrooms

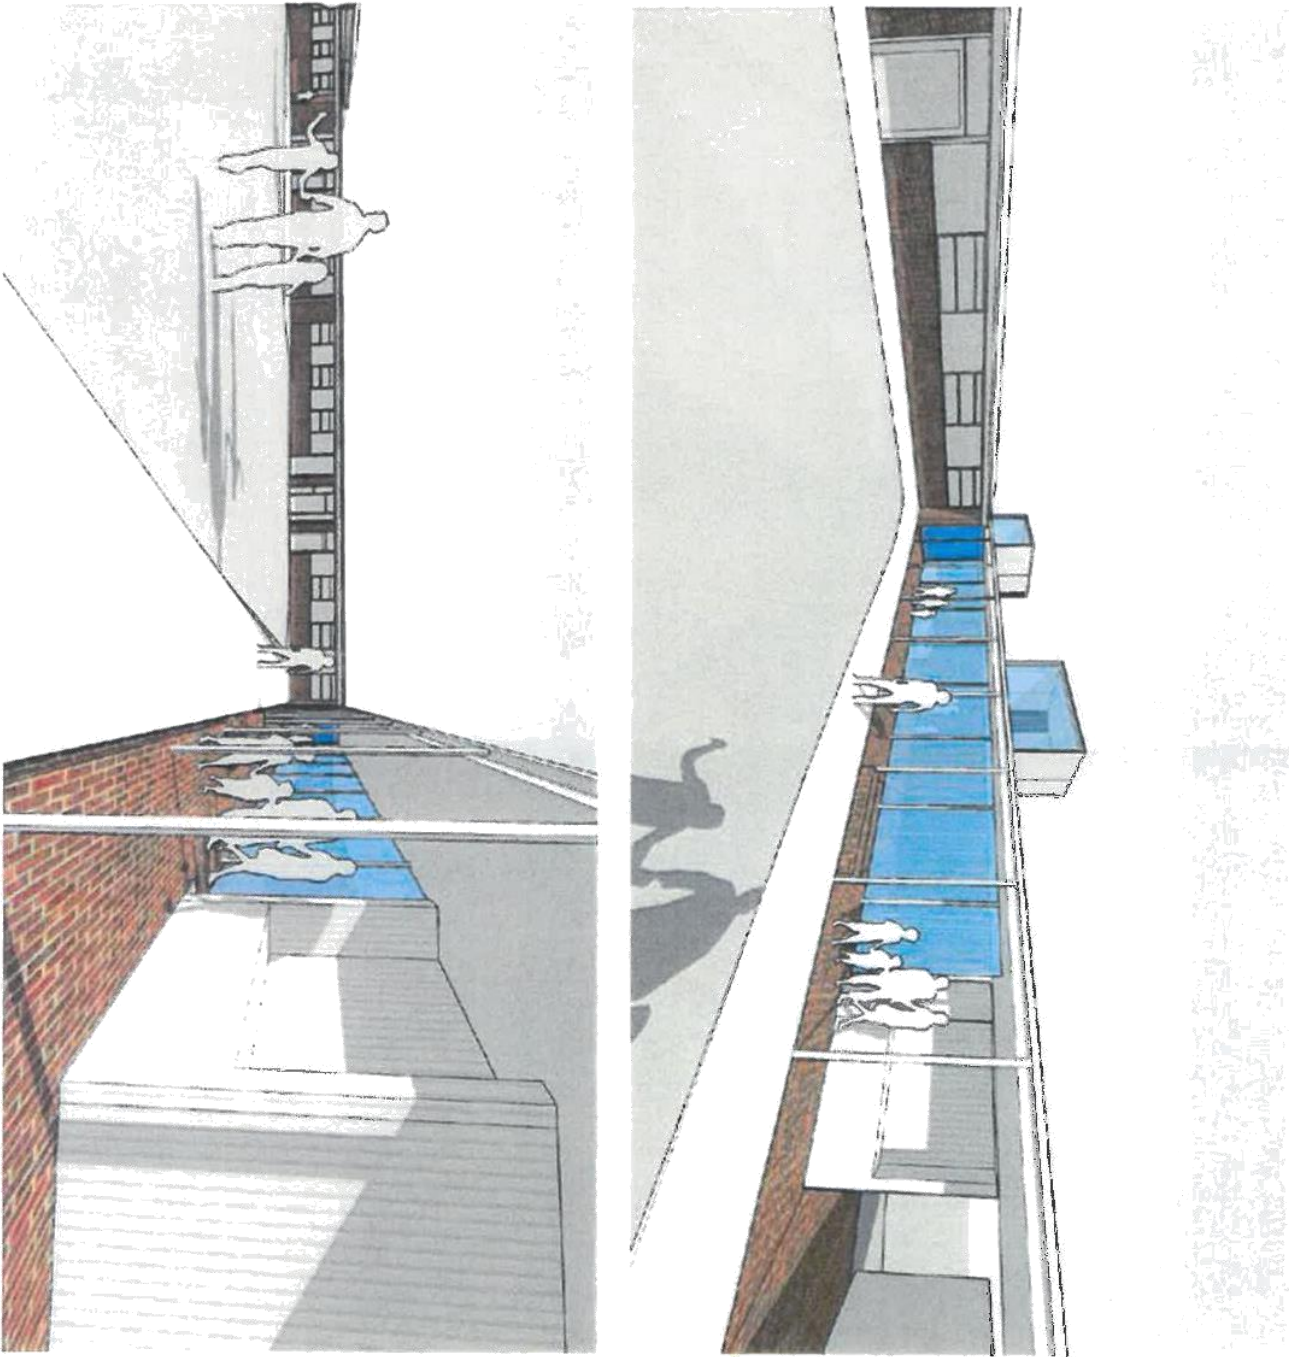

GLENORCHY CITY COUNCIL PLANNING SERVICES
APPLICATION No. 17-358
PLAN No. P1
DATE RECEIVED 30/11/17
PAGE 3 of 12


Bence Mulcahy

Level 1, 42 Newdegate Street, North Hobart TAS 7000
mail@bencemulcahy.com.au 0410 980 180 or 0409 741 864

PROJECT
HOLY ROSARY, CLAREMONT

TITLE
PROPOSED SITE PLAN

CLIENT
ADAM MULCAHY
CATHOLIC EDUCATION OFFICE

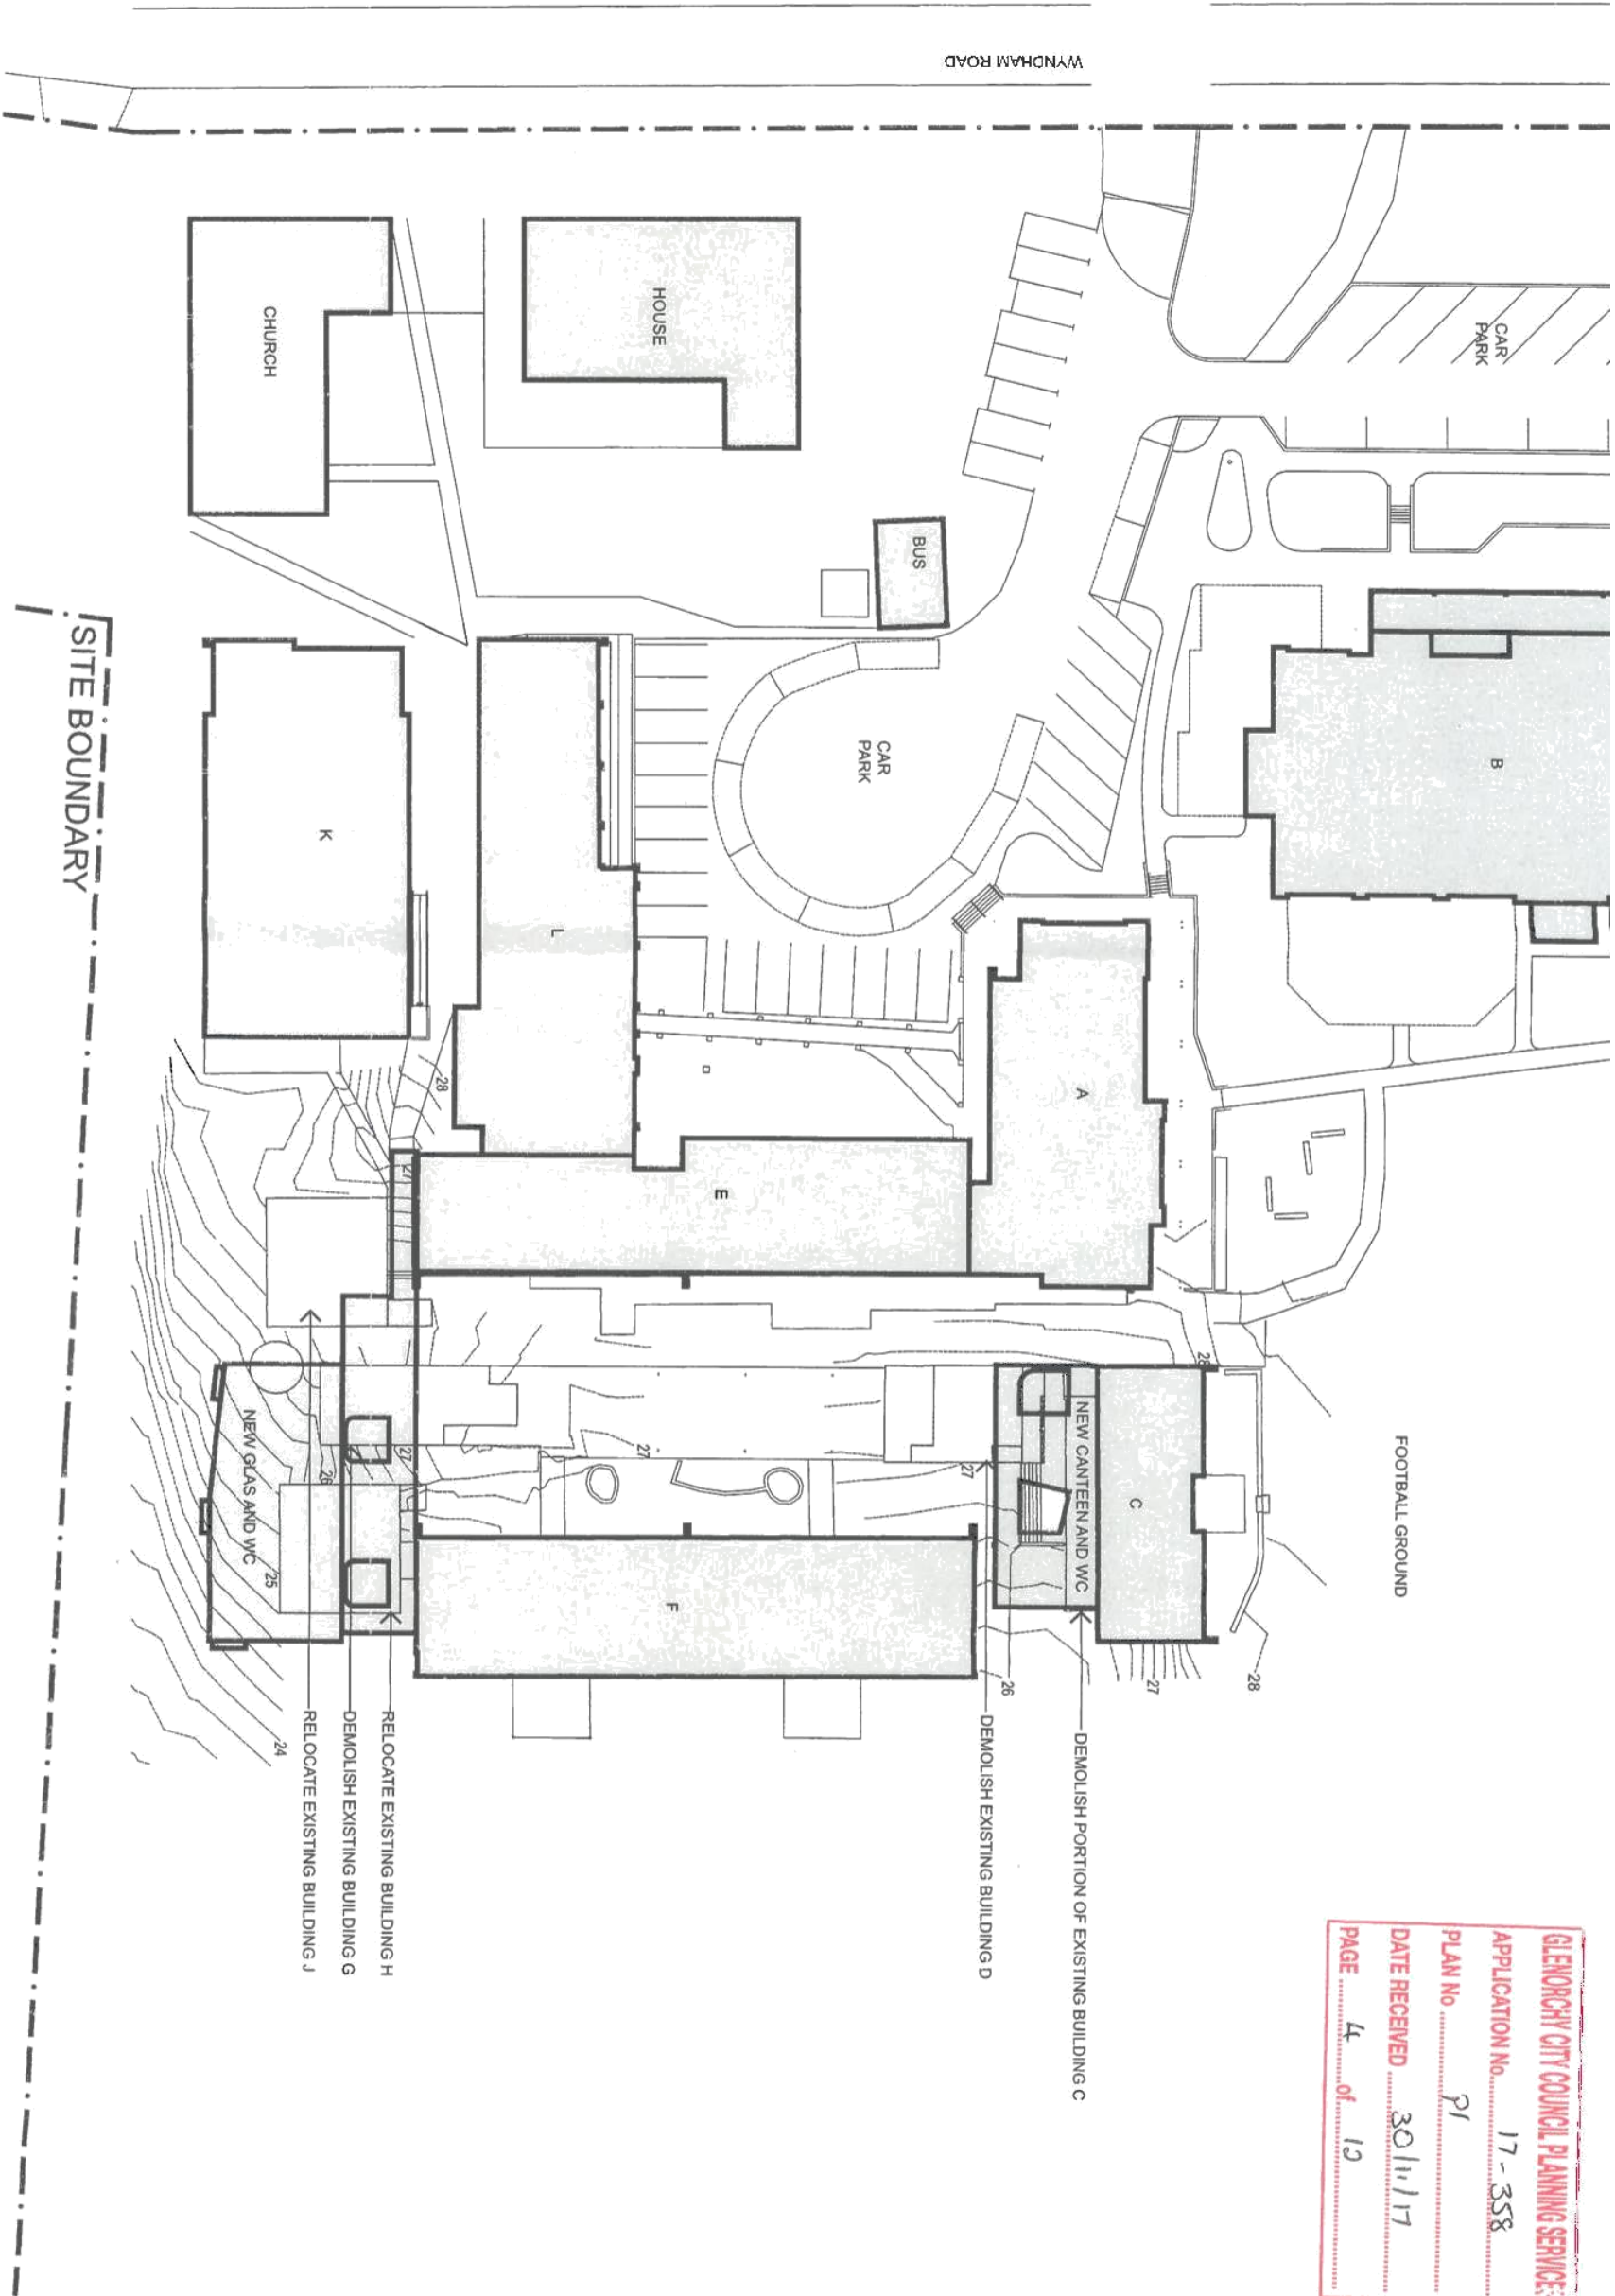

GLENORCHY CITY COUNCIL PLANNING SERVICE
APPLICATION No. 17-358
PLAN No. 91
DATE RECEIVED 30/11/17
PAGE 4 of 13

REV. No.	DESCRIPTION	DATE	DRAWING No.	REVISION No.
			A101	-
			DATE	14/11/2017
			SCALE	1:500
			PROJECT CODE	1608
			APPROVAL	FEASIBILITY STUDY
				15
				25
				35M

Bence Mulcahy
Level 1, 42 Newdegate Street, North Hobart TAS 7000
mail@bencemulcahy.com.au 0410 980 180 or 0409 741 864

PROJECT
HOLY ROSARY, CLAREMONT

CLIENT
ADAM MULCAHY
CATHOLIC EDUCATION OFFICE

TITLE
EXISTING SITE PLAN

REV. No. DESCRIPTION DATE

DRAWING No. **EX100** REVISION No. -


DATE 14/11/2017

SCALE 1:500

PROJECT CODE 1608

APPROVAL FEASIBILITY STUDY

10 5 15 25 35M

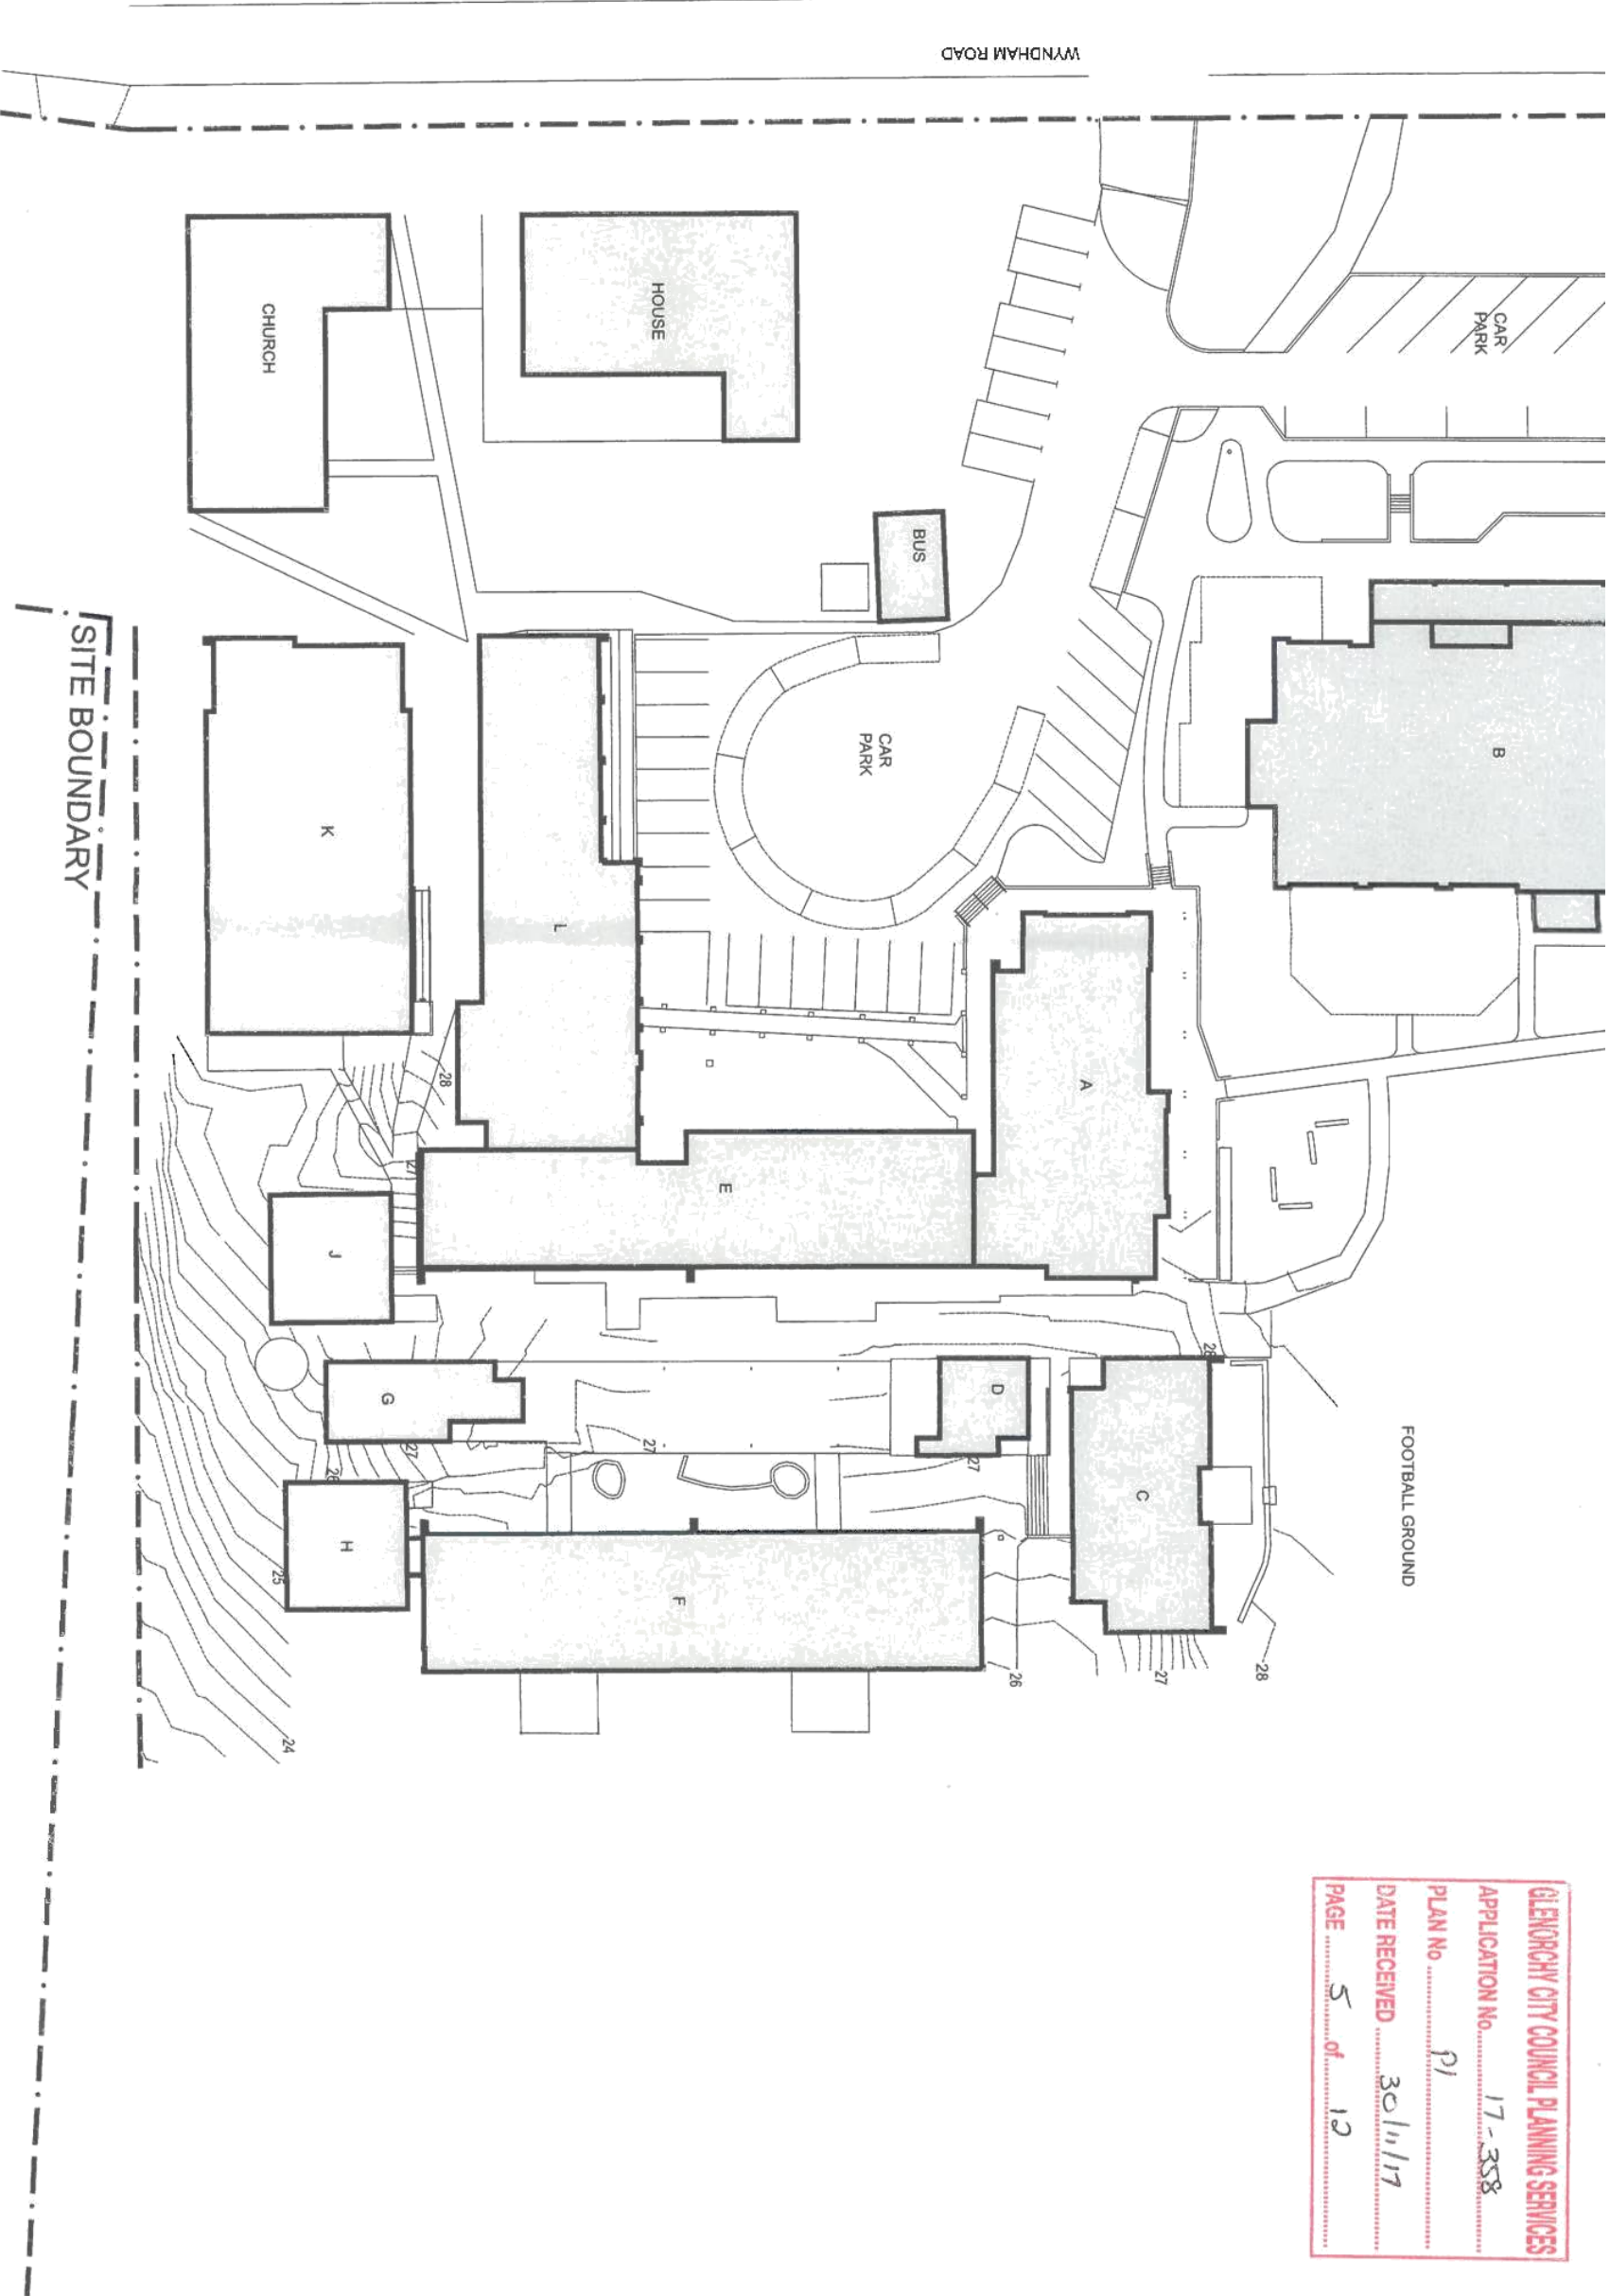


GLENORCHY CITY COUNCIL PLANNING SERVICES
APPLICATION No. 17-358
PLAN No. P1
DATE RECEIVED 30/11/17
PAGE 5 of 12

The architectural floor plan depicts a school building with the following features:

- Classrooms:** A series of classrooms labeled 'GLA1 CARPET FLOOR 92M2' and 'GLA2 CARPET FLOOR 97M2' are arranged along the left side, separated by 'TEACHING WALL'.
- Multi-Purpose Room:** A large central area labeled 'MULTI PURPOSE/ FLEXIBLE SPACE 2' with a 'RETRACTABLE CURTAIN' and 'SLIDE' mechanism.
- Restrooms:** A section labeled 'M. W.C. F. W.C.' containing several toilet stalls.
- Shared Space:** A 'SHARED SPACE/WET AREA VINYL FLOOR' containing 'SINK X 2', 'NOM 600H (CHILD) BENCH/CUPB. UNDER', and a '900H (ADULT) BENCHTOP WITH SINK'.
- Entry:** An 'ENTRY' area with a 'SLIDE' door leading to a 'MULTI PURPOSE/ FLEXIBLE SPACE CARPET FLOOR'.
- Outdoor Areas:** An 'OUTDOOR AREA/COVERED' section and a 'COURTYARD' with a 'LOW LEVEL RETAINING WALL/BENCH'.
- Stairs:** 'NEW STAIRS' with 'UP' and 'DOWN' directions, and a 'STORE UNDER'.
- Boundaries:** '6845 TO BOUNDARY' and '6031 TO BOUNDARY' are indicated on the left side.
- Other Labels:** 'EXISTING SERVICES', 'EXISTING GLA', 'LINE OF ROOF OVER', and 'LEVEL OUTDOOR SPACE'.

The plan includes various annotations such as 'A302/1', 'A303', and 'A302/2' in diamond shapes, and a red stamp in the bottom right corner with the following text:

GLENSIDE CITY COUNCIL PLANNING SERVICES
 APPLICATION NO. 17-358
 PLAN No. 91
 DATE RECEIVED 30/11/17
 PAGE 6 of 12

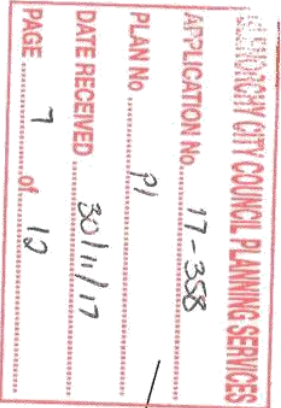

Attachments - Glenorchy Planning Authority - 13 March 2018

Level 1, 42 Newdegate Street, North Hobart TAS 7000
mail@benccemulcahy.com.au 0410 980 180 or 0409 741 864

TITLE	EXISTING PLAN
1. <u>General</u>	
2. <u>Particulars</u>	
3. <u>Notes</u>	
4. <u>References</u>	
5. <u>Appendix</u>	
6. <u>Index</u>	
7. <u>Summary</u>	
8. <u>Conclusion</u>	
9. <u>Recommendations</u>	
10. <u>Final Remarks</u>	
11. <u>Signature</u>	
12. <u>Date</u>	
13. <u>Place</u>	
14. <u>Witness</u>	
15. <u>Remarks</u>	
16. <u>Comments</u>	
17. <u>Observations</u>	
18. <u>Findings</u>	
19. <u>Conclusions</u>	
20. <u>Recommendations</u>	
21. <u>Final Remarks</u>	
22. <u>Signature</u>	
23. <u>Date</u>	
24. <u>Place</u>	
25. <u>Witness</u>	
26. <u>Remarks</u>	
27. <u>Comments</u>	
28. <u>Observations</u>	
29. <u>Findings</u>	
30. <u>Conclusions</u>	
31. <u>Recommendations</u>	
32. <u>Final Remarks</u>	
33. <u>Signature</u>	
34. <u>Date</u>	
35. <u>Place</u>	
36. <u>Witness</u>	
37. <u>Remarks</u>	
38. <u>Comments</u>	
39. <u>Observations</u>	
40. <u>Findings</u>	
41. <u>Conclusions</u>	
42. <u>Recommendations</u>	
43. <u>Final Remarks</u>	
44. <u>Signature</u>	
45. <u>Date</u>	
46. <u>Place</u>	
47. <u>Witness</u>	
48. <u>Remarks</u>	
49. <u>Comments</u>	
50. <u>Observations</u>	
51. <u>Findings</u>	
52. <u>Conclusions</u>	
53. <u>Recommendations</u>	
54. <u>Final Remarks</u>	
55. <u>Signature</u>	
56. <u>Date</u>	
57. <u>Place</u>	
58. <u>Witness</u>	
59. <u>Remarks</u>	
60. <u>Comments</u>	
61. <u>Observations</u>	
62. <u>Findings</u>	
63. <u>Conclusions</u>	
64. <u>Recommendations</u>	
65. <u>Final Remarks</u>	
66. <u>Signature</u>	
67. <u>Date</u>	
68. <u>Place</u>	
69. <u>Witness</u>	
70. <u>Remarks</u>	
71. <u>Comments</u>	
72. <u>Observations</u>	
73. <u>Findings</u>	
74. <u>Conclusions</u>	
75. <u>Recommendations</u>	
76. <u>Final Remarks</u>	
77. <u>Signature</u>	
78. <u>Date</u>	
79. <u>Place</u>	
80. <u>Witness</u>	
81. <u>Remarks</u>	
82. <u>Comments</u>	
83. <u>Observations</u>	
84. <u>Findings</u>	
85. <u>Conclusions</u>	
86. <u>Recommendations</u>	
87. <u>Final Remarks</u>	
88. <u>Signature</u>	
89. <u>Date</u>	
90. <u>Place</u>	
91. <u>Witness</u>	
92. <u>Remarks</u>	
93. <u>Comments</u>	
94. <u>Observations</u>	
95. <u>Findings</u>	
96. <u>Conclusions</u>	
97. <u>Recommendations</u>	
98. <u>Final Remarks</u>	
99. <u>Signature</u>	
100. <u>Date</u>	
101. <u>Place</u>	
102. <u>Witness</u>	
103. <u>Remarks</u>	
104. <u>Comments</u>	
105. <u>Observations</u>	
106. <u>Findings</u>	
107. <u>Conclusions</u>	
108. <u>Recommendations</u>	
109. <u>Final Remarks</u>	
110. <u>Signature</u>	
111. <u>Date</u>	
112. <u>Place</u>	
113. <u>Witness</u>	
114. <u>Remarks</u>	
115. <u>Comments</u>	
116. <u>Observations</u>	
117. <u>Findings</u>	
118. <u>Conclusions</u>	
119. <u>Recommendations</u>	
120. <u>Final Remarks</u>	
121. <u>Signature</u>	
122. <u>Date</u>	
123. <u>Place</u>	
124. <u>Witness</u>	
125. <u>Remarks</u>	
126. <u>Comments</u>	
127. <u>Observations</u>	
128. <u>Findings</u>	
129. <u>Conclusions</u>	
130. <u>Recommendations</u>	
131. <u>Final Remarks</u>	
132. <u>Signature</u>	
133. <u>Date</u>	
134. <u>Place</u>	
135. <u>Witness</u>	
136. <u>Remarks</u>	
137. <u>Comments</u>	
138. <u>Observations</u>	
139. <u>Findings</u>	
140. <u>Conclusions</u>	
141. <u>Recommendations</u>	
142. <u>Final Remarks</u>	
143. <u>Signature</u>	
144. <u>Date</u>	
145. <u>Place</u>	
146. <u>Witness</u>	
147. <u>Remarks</u>	

CLIENT
ADAM MULCAHY
CATHOLIC EDUCATION OFFICE

REV. No.	DESCRIPTION	DATE
----------	-------------	------


DRAWING NO. **EX200**

REVISION No. _____

	
DATE	14/11/2017
SCALE	1:100
PROJECT CODE	1608
APPROVAL	FEASIBILITY STUDY

Figured dimensions take precedence to scale readings. Verify all dimensions on site. Report any discrepancies to the Architect before proceeding with the work.

Copyright © 7M

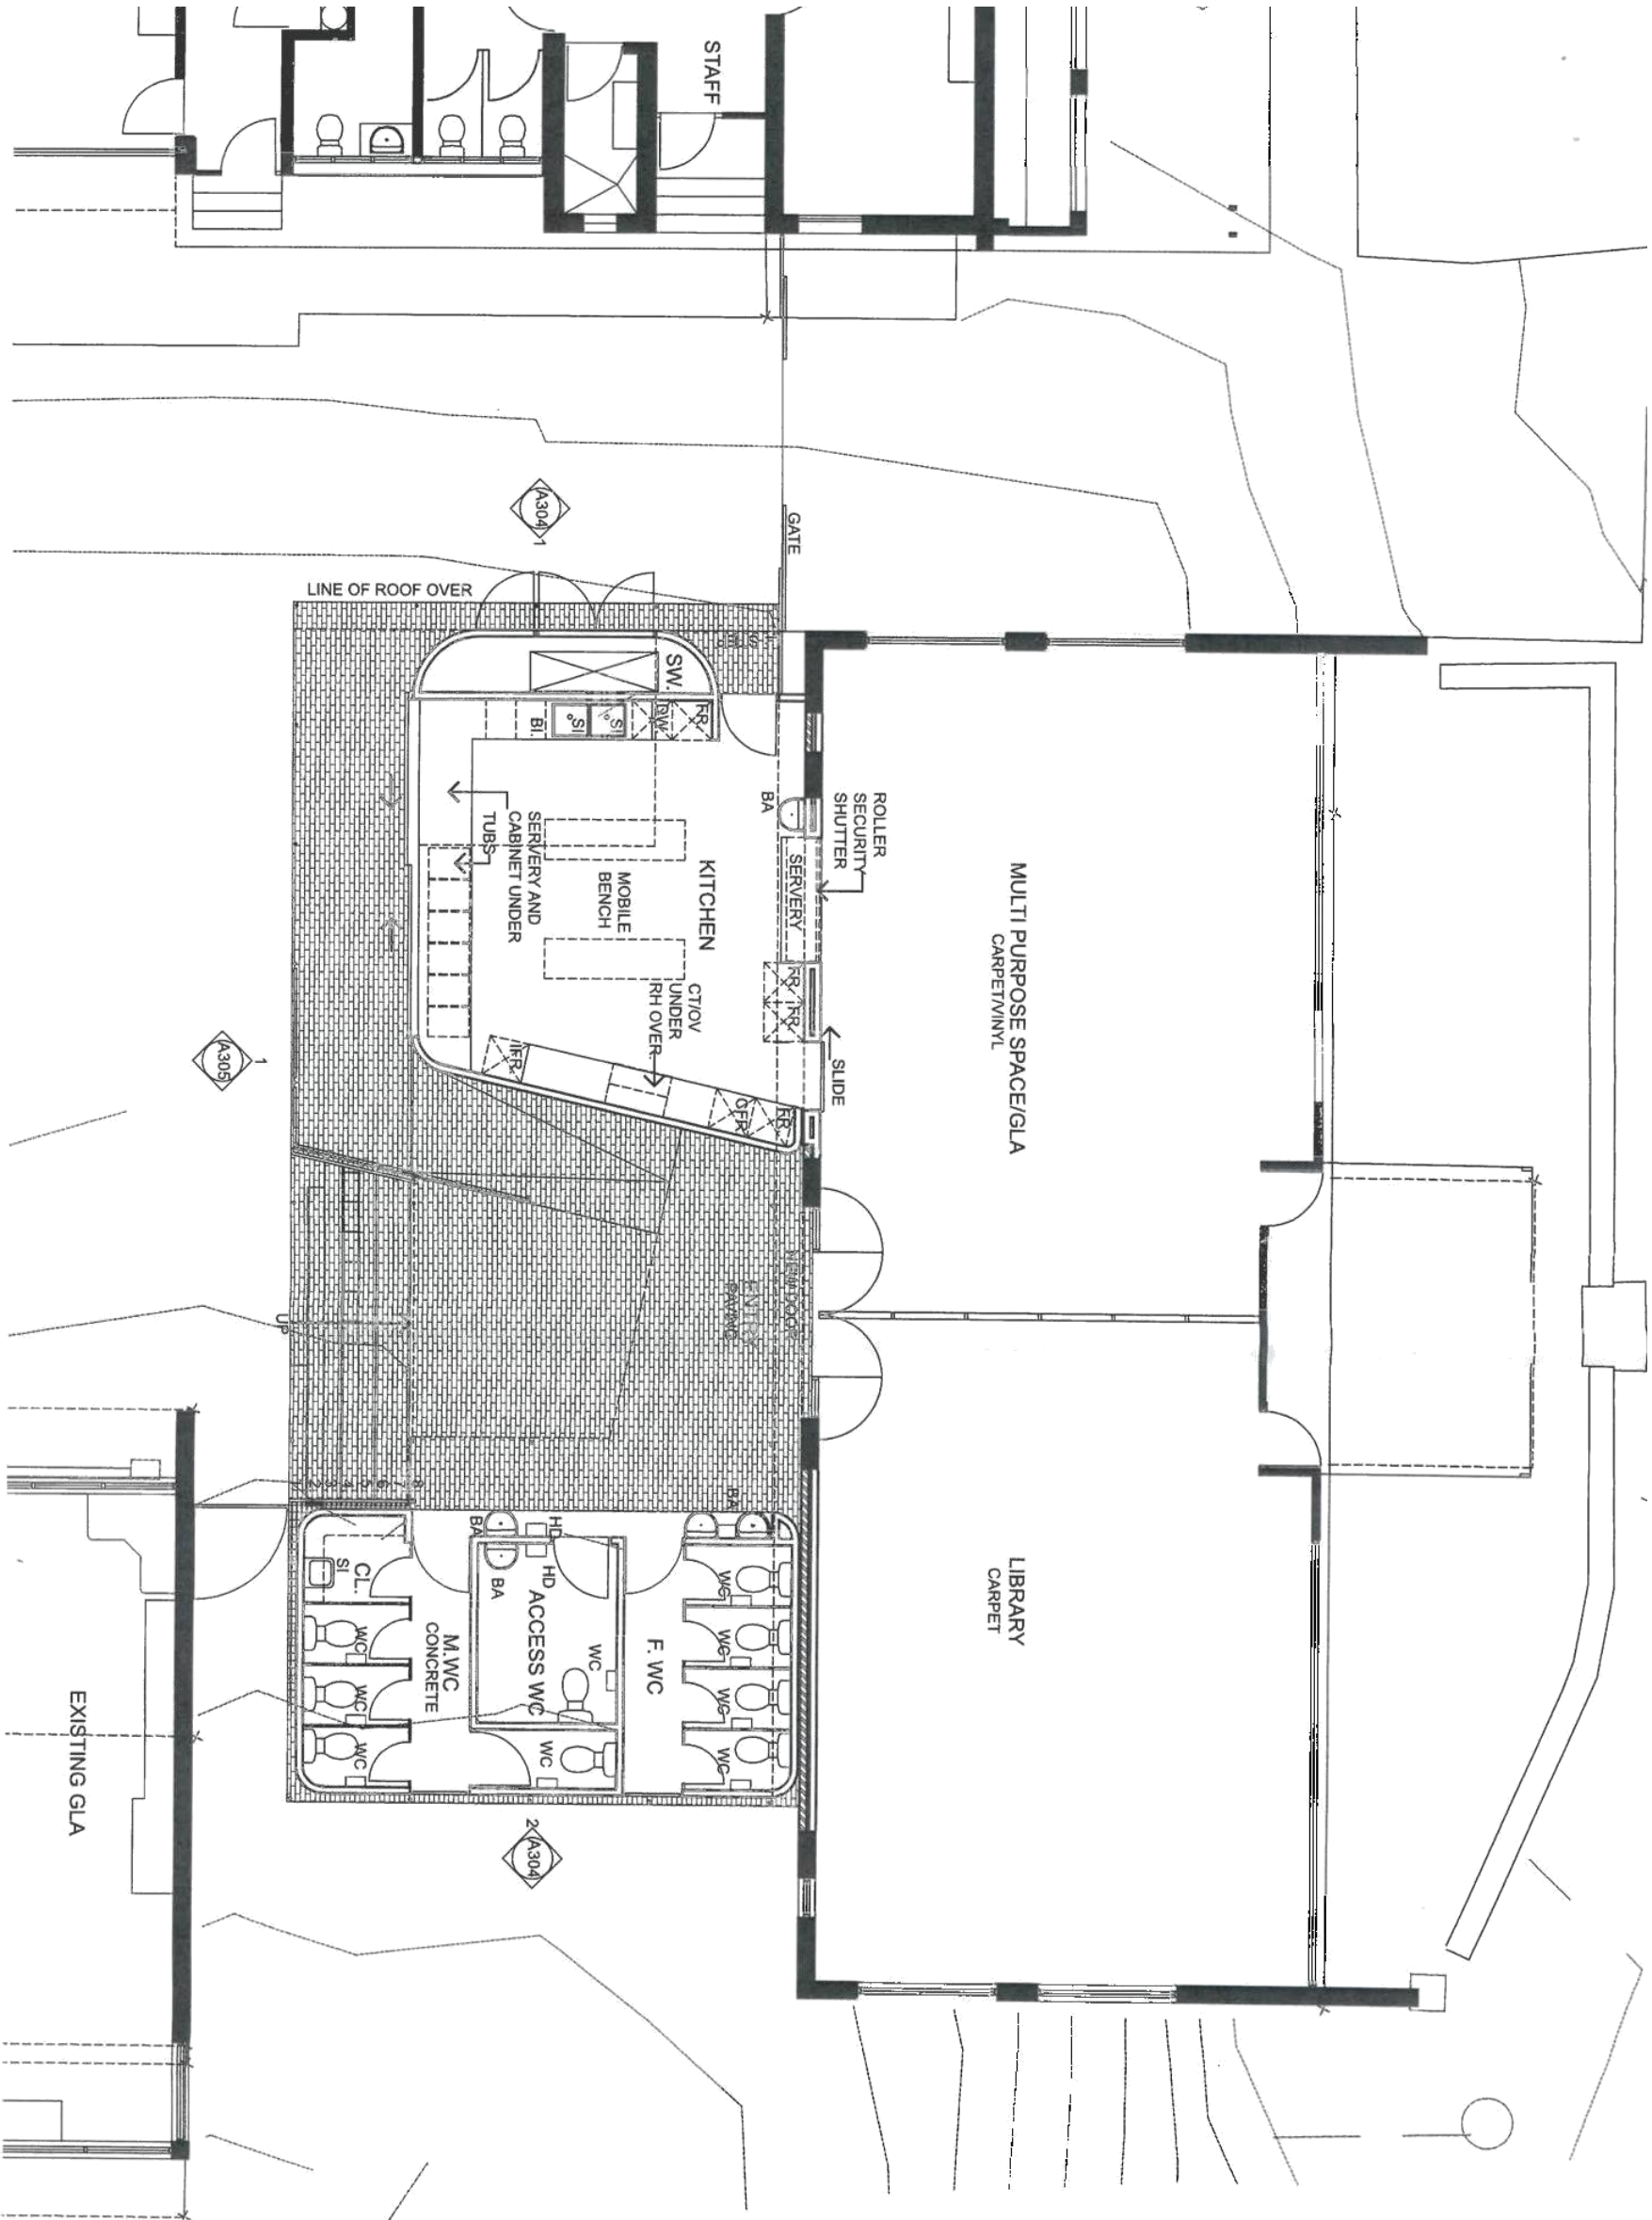

GLENORCHY CITY COUNCIL PLANNING SERVICES
APPLICATION No. 17-358
PLAN No. 91
DATE RECEIVED 30/11/17
PAGE 8 of 12

Bence Mulcahy

Level 1, 42 Newdegate Street, North Hobart TAS 7000
mail@bencemulcahy.com.au 0410 980 180 or 0409 741 864

PROJECT
HOLY ROSARY, CLAREMONT

TITLE
PROPOSED PLANS

CLIENT
ADAM MULCAHY
CATHOLIC EDUCATION OFFICE

REV. No. DESCRIPTION

D/ITE

DRAWING No. A204

REVISION No. -

DATE 14/11/2017


SCALE 1:100

PROJECT CODE 1608


APPROVAL FEASIBILITY STUDY

Issued dimensions take precedence to scale readings. Verify all dimensions on site.
Report any discrepancies to the Architect for decision before proceeding with the work. Copyright © 2017

- LEGEND
- BR BRICKS SIMILAR TO EXISTING
 - MS PROFILED METAL SHEETING WHITE OR SIM STANDARD COL.
 - GL DOUBLE GLAZED UNIT
 - FC CEMENT SHEET OR SIM. CLADDING WITH COL. FINISH
 - EXBR EXBR EXISTING BRICKWORK
 - EXGL EX GL EXISTING GLASS

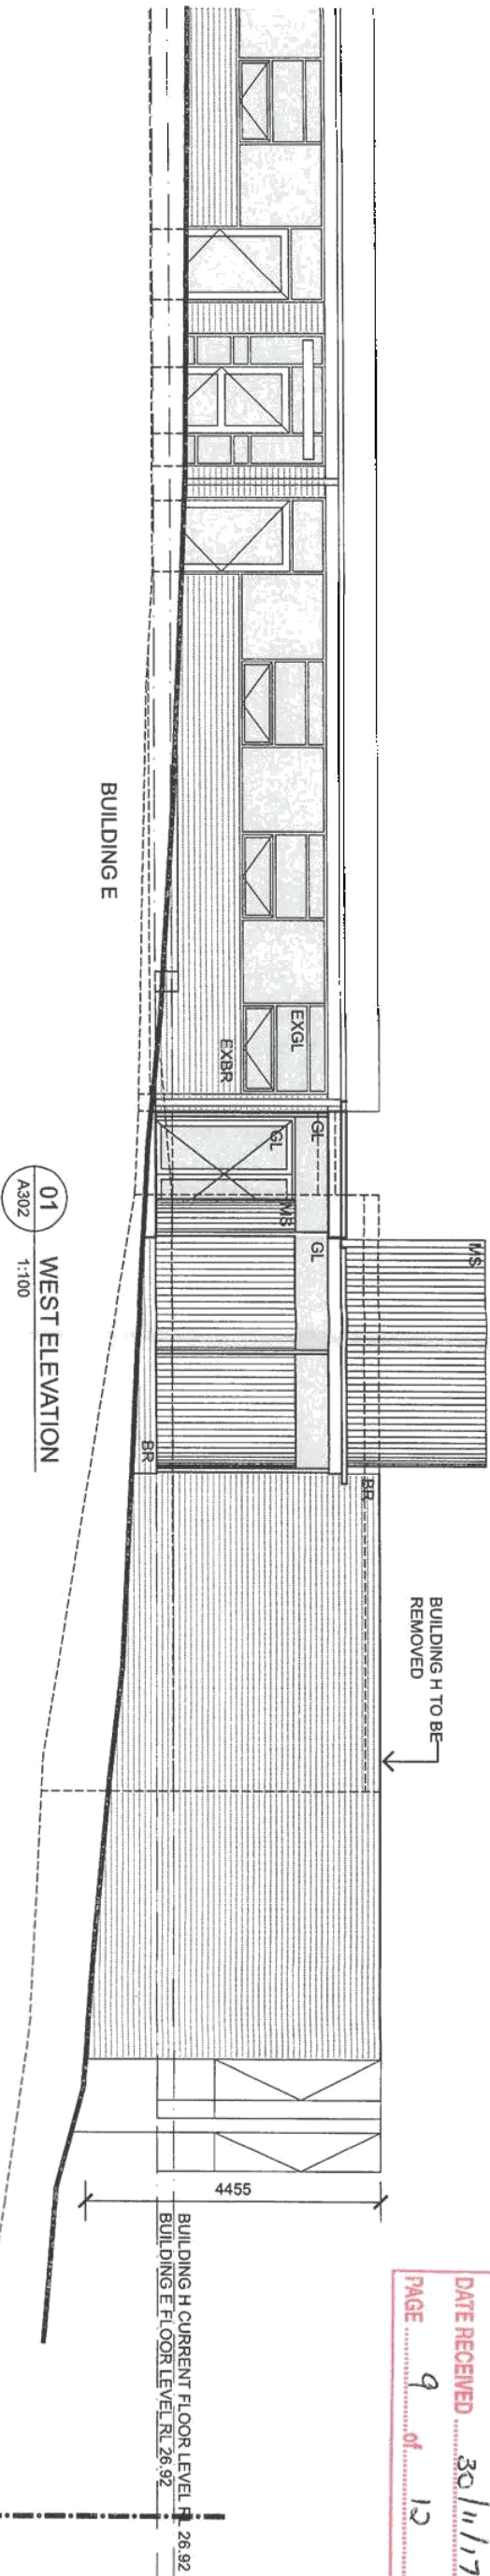

GLENORCHY CITY COUNCIL PLANNING SERVICES
APPLICATION No. 17-358
PLAN No. P1
DATE RECEIVED 30/11/17
PAGE 9 of 12

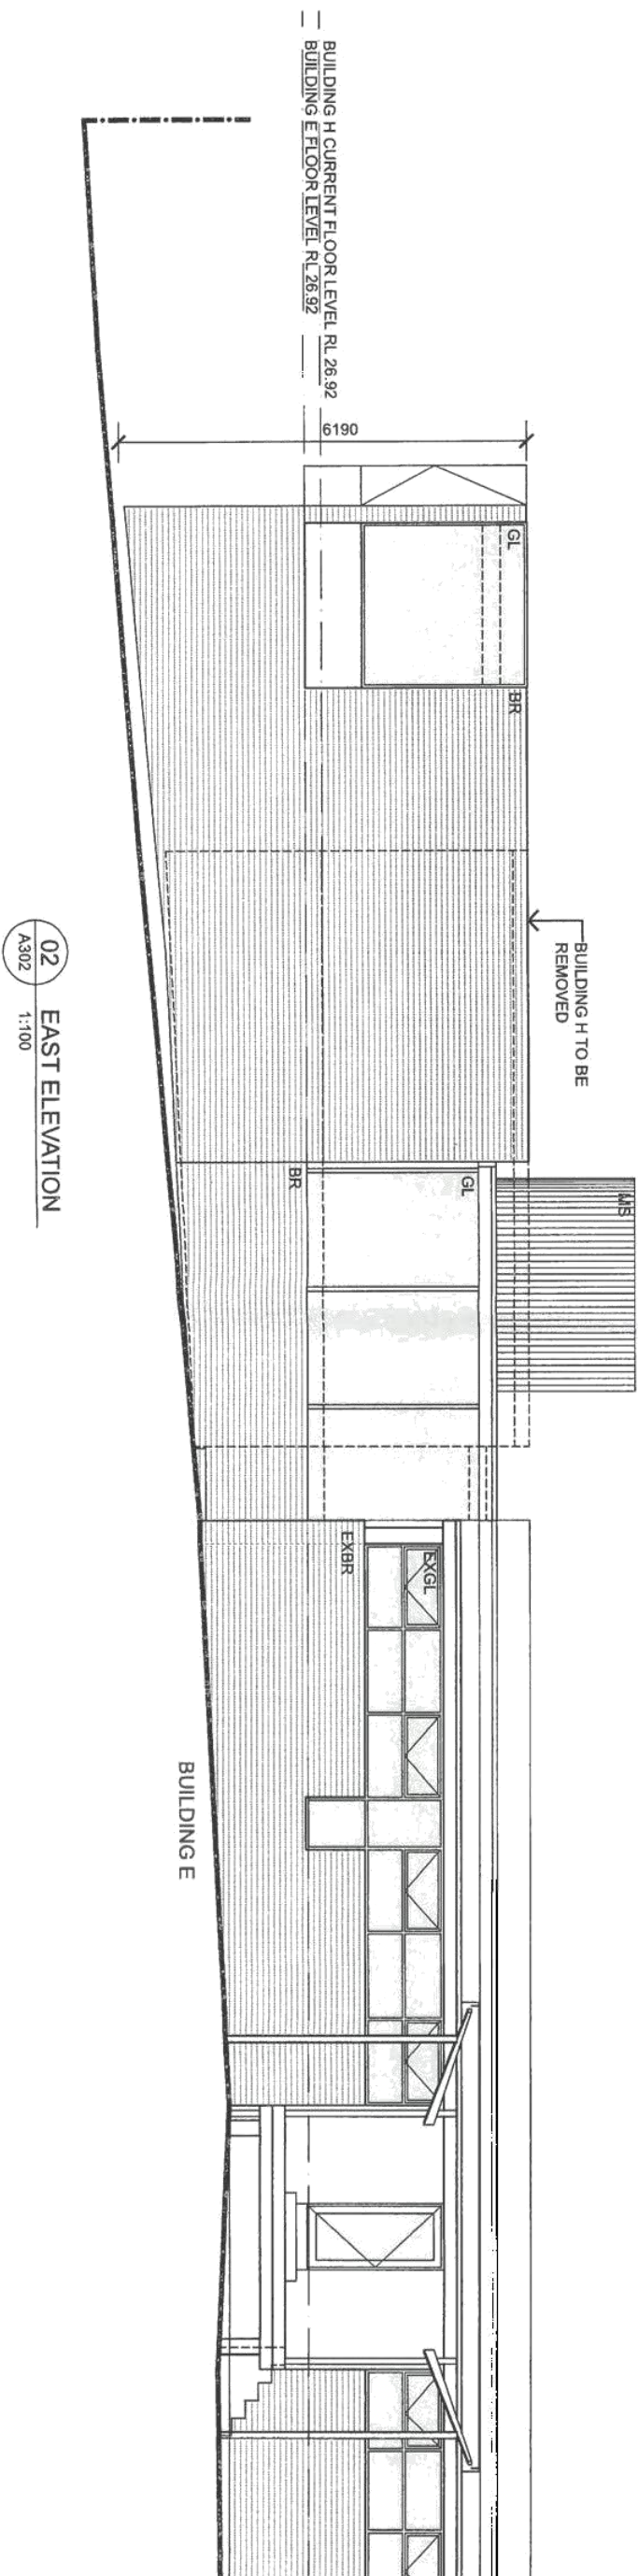

Bence Mulcahy

Level 1, 42 Newdegate Street, North Hobart TAS 7000
mail@bencemulcahy.com.au 0410 980 180 or 0409 741 864

PROJECT

HOLY ROSARY, CLAREMONT

TITLE

PROPOSED ELEVATIONS
SHEET 1

CLIENT

ADAM MULCAHY
CATHOLIC EDUCATION OFFICE

REV. No.

DESCRIPTION

DATE

DRAWING No.

A302

REVISION No. -

DATE

14/11/2017

SCALE

1:100

PROJECT CODE

1608

APPROVAL

FEASIBILITY STUDY



Figured dimensions take precedence to scale readings. Verify all dimensions on site.
Report any discrepancies to the Architect for decision before proceeding with the work. Copyright ©

0 1 3 3

TWJ

Attachments - Glenorchy Planning Authority - 13 March 2018

- LEGEND
- BR BRICKS SIMILAR TO EXISTING
 - MS PROFILED METAL SHEETING WHITE OR SIM STANDARD COL.
 - GL DOUBLE GLAZED UNIT
 - FC CEMENT SHEET OR SIM. CLADDING WITH COL. FINISH
 - EXBR EXBR EXISTING BRICKWORK
 - EXGL EX GL EXISTING GLASS

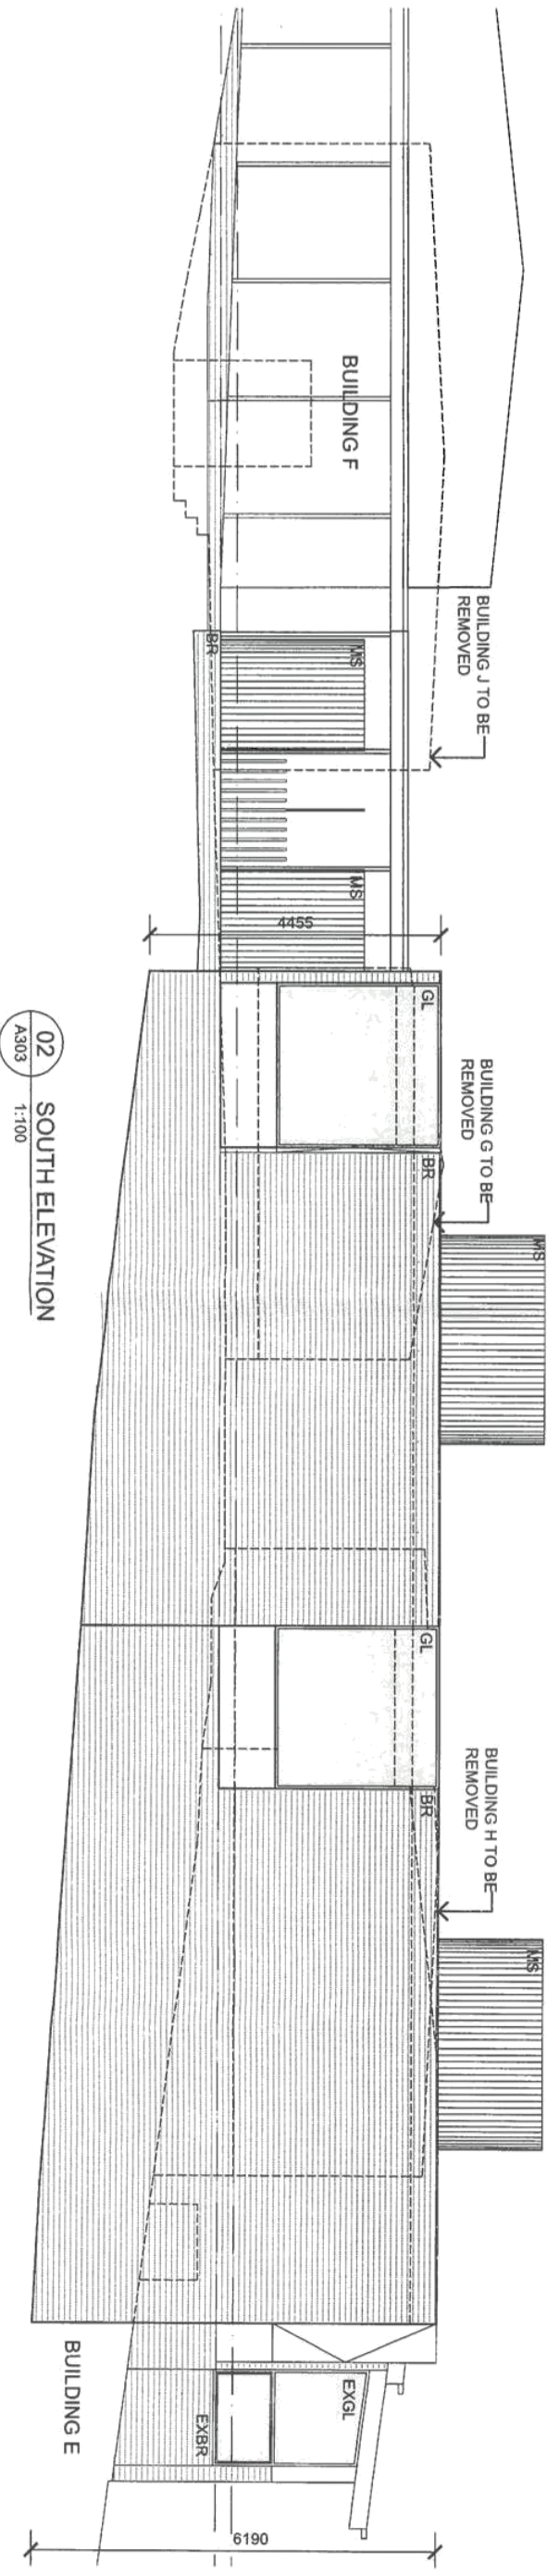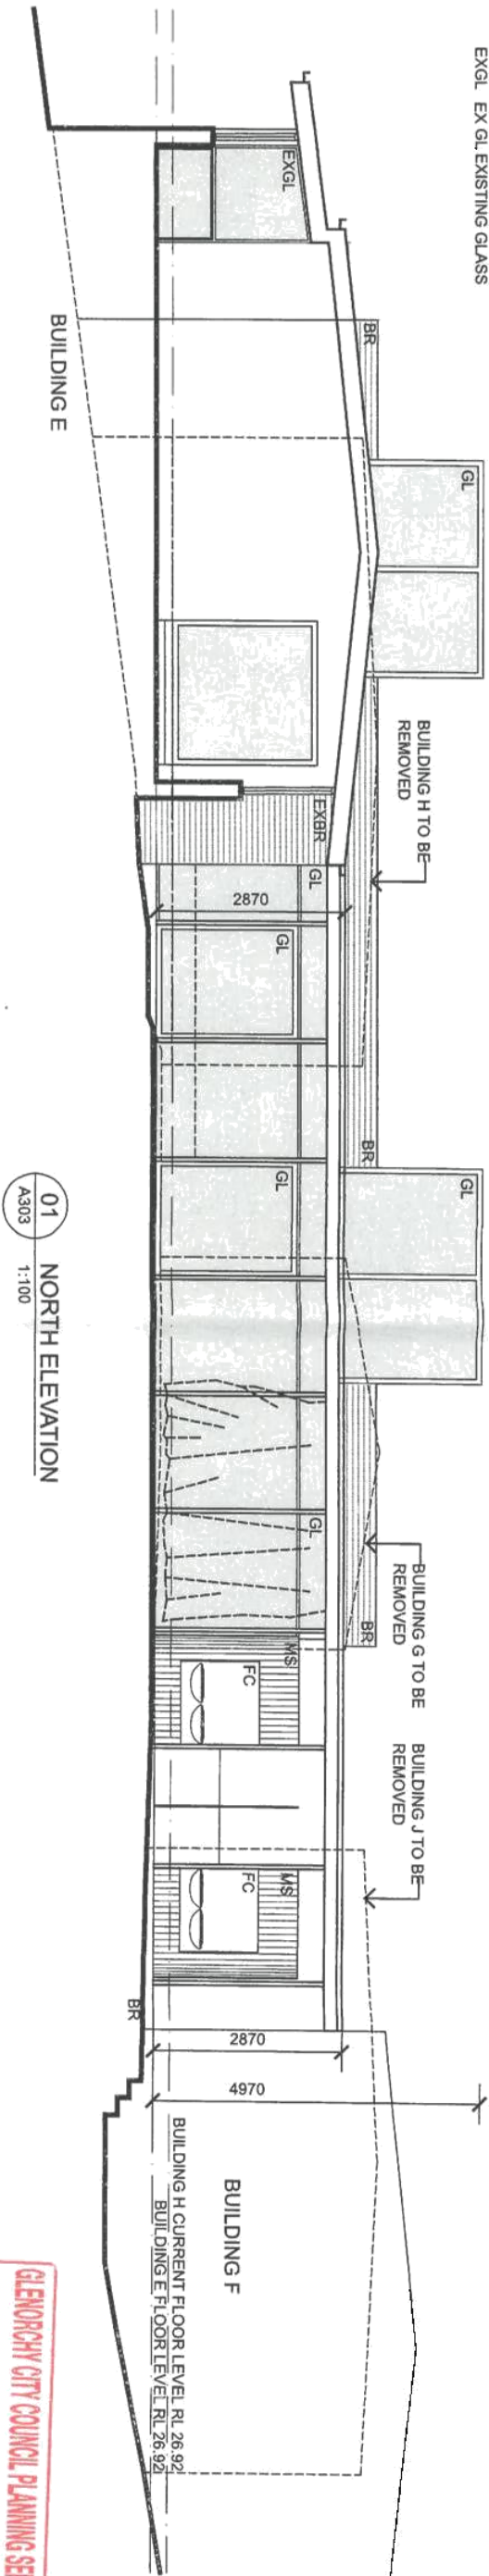

Bence Mulcahy

Level 1, 42 Newdegate Street, North Hobart TAS 7000
mail@bencemulcahy.com.au 0410 980 180 or 0409 741 864

PROJECT
HOLY ROSARY, CLAREMONT

TITLE
PROPOSED ELEVATIONS
SHEET 2

CLIENT
ADAM MULCAHY
CATHOLIC EDUCATION OFFICE

REV No. DESCRIPTION

DATE

DRAWING No. A303

REVISION No. -

DATE 14/11/2017



SCALE 1:100

PROJECT CODE 1608

APPROVAL FEASIBILITY STUDY

Figured dimensions take precedence to scale readings. Verify all dimensions on site. Report any discrepancies to the Architect for decision before proceeding with the work. Copyright © 2017

- LEGEND
- BR BRICKS SIMILAR TO EXISTING
 - MS PROFILED METAL SHEETING WHITE OR SIM STANDARD COL.
 - GL DOUBLE GLAZED UNIT
 - FC CEMENT SHEET OR SIM. CLADDING WITH COL. FINISH
 - EXBR EXBR EXISTING BRICKWORK
 - EXGL EX GL EXISTING GLASS

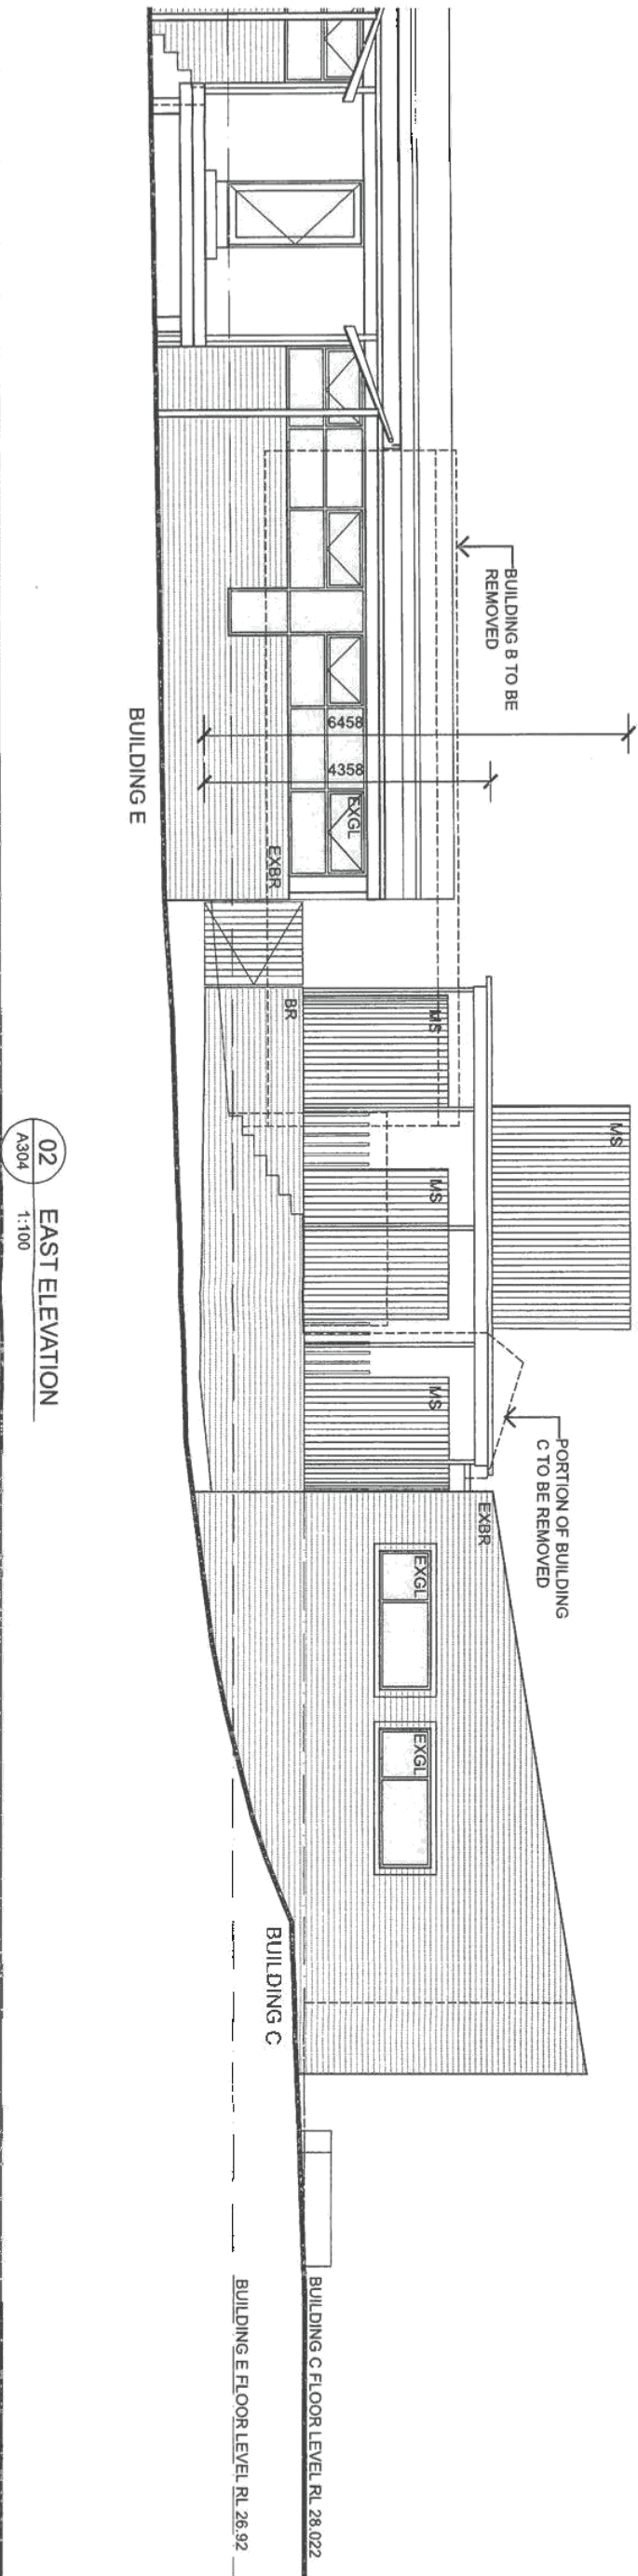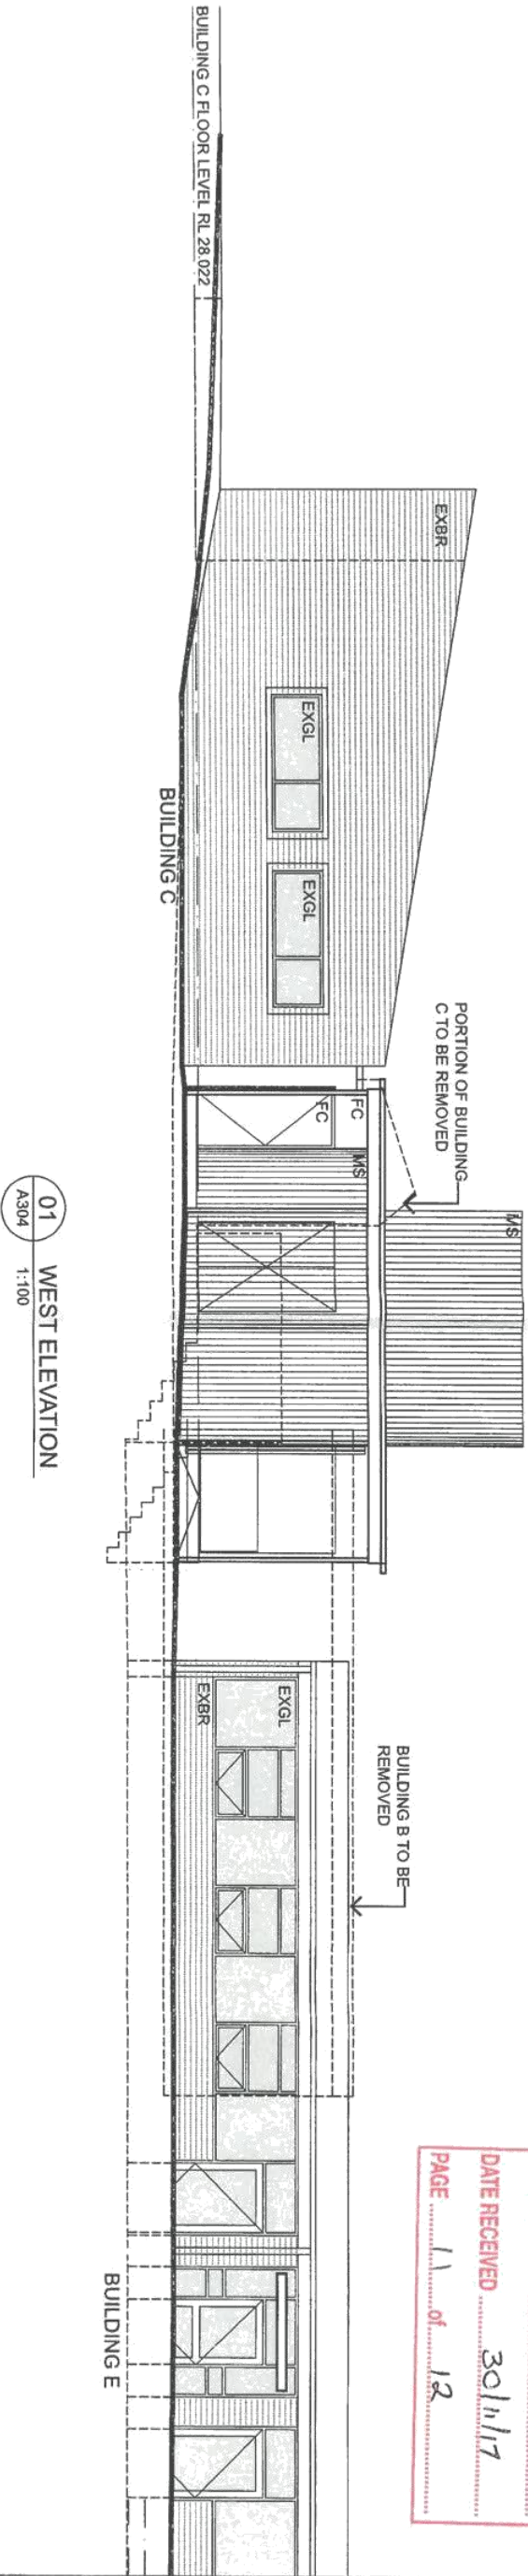

Bence Mulcahy

Level 1, 42 Newdegate Street, North Hobart TAS 7000
mail@bencemulcahy.com.au 0410 980 180 or 0409 741 864

PROJECT
HOLY ROSARY, CLAREMONT

CLIENT
ADAM MULCAHY
CATHOLIC EDUCATION OFFICE

TITLE
PROPOSED ELEVATIONS
SHEET 3

REV. No. DESCRIPTION DATE

DRAWING No. A304

REVISION No. -

DATE 14/11/2017

SCALE 1:100


PROJECT CODE 1608

APPROVAL FEASIBILITY STUDY

Figured dimensions take precedence to scale readings. Verify all dimensions on site. Report any discrepancy to the Architect before proceeding with the work. Copyright © 2017

- LEGEND
- BR BRICKS SIMILAR TO EXISTING
 - MS PROFILED METAL SHEETING WHITE OR SIM STANDARD COL.
 - GL DOUBLE GLAZED UNIT
 - FC CEMENT SHEET OR SIM. CLADDING WITH COL. FINISH
 - EXBR EXBR EXISTING BRICKWORK
 - EXGL EX GL EXISTING GLASS

01 SOUTH ELEVATION
A305 1:100

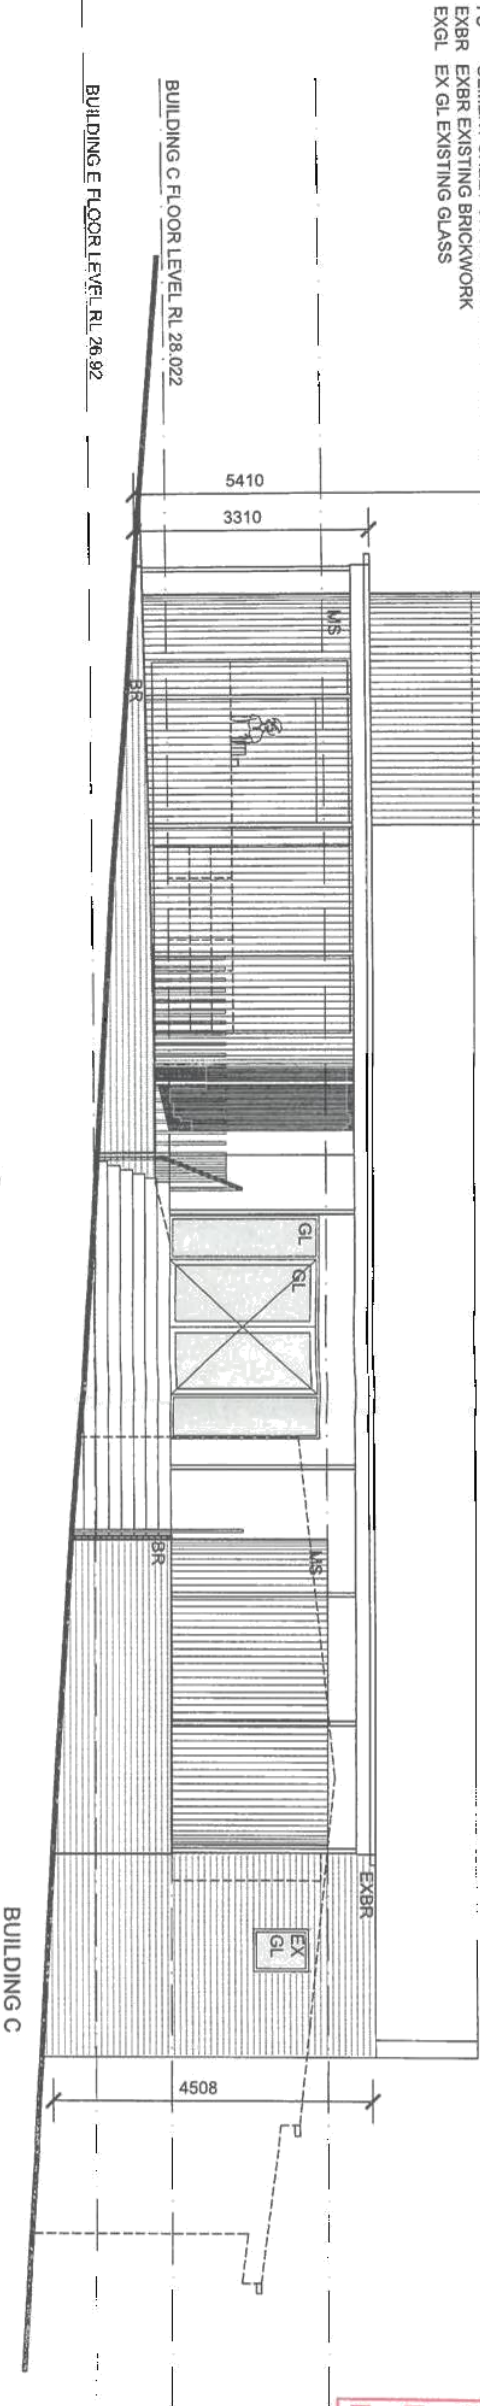

GLENORCHY CITY COUNCIL PLANNING SERVICES

APPLICATION No. 17-358

PLAN No. P1

DATE RECEIVED 30/11/17

PAGE 12 of 19

Bence Mulcahy

Level 1, 42 Newdegate Street, North Hobart TAS 7000
mail@bencemulcahy.com.au 0410 980 180 or 0409 741 864

PROJECT
HOLY ROSARY, CLAREMONT

TITLE
PROPOSED ELEVATIONS
SHEET 3

CLIENT
ADAM MULCAHY
CATHOLIC EDUCATION OFFICE

REV. No.	DESCRIPTION	DATE	DRAWING No.
1		14/11/2017	A305
2			
3			

Scale 1:100
Project Code 1608
Approval FEASIBILITY

Revised drawings take precedence to scale readings. Verify all dimensions and report any discrepancies to the Architect before printing.

Council and Glenorchy Planning Authority Meetings for 2018

Glenorchy Planning Authority	Monday	15 January	2018	1.00 p.m.
Council	Monday	15 January	2018	3.00 p.m.
Glenorchy Planning Authority	Tuesday	13 February	2018	3.00 p.m.
Council	Monday	26 February	2018	3.00 p.m.
Glenorchy Planning Authority	Tuesday	13 March	2018	3.00 p.m.
Council	Monday	26 March	2018	3.00 p.m.
Glenorchy Planning Authority	Monday	16 April	2018	3.00 p.m.
Council	Monday	30 April	2018	3.00 p.m.
Glenorchy Planning Authority	Monday	14 May	2018	3.00 p.m.
Council	Monday	28 May	2018	3.00 p.m.
Glenorchy Planning Authority	Tuesday	12 June	2018	3.00 p.m.
Council	Monday	25 June	2018	3.00 p.m.
Glenorchy Planning Authority	Monday	16 July	2018	3.00 p.m.
Council	Monday	30 July	2018	3.00 p.m.
Glenorchy Planning Authority	Monday	13 August	2018	3.00 p.m.
Council	Monday	27 August	2018	3.00 p.m.
Glenorchy Planning Authority	Monday	10 September	2018	3.00 p.m.
Council	Monday	24 September	2018	3.00 p.m.
Glenorchy Planning Authority	Monday	15 October	2018	3.00 p.m.
Council	Monday	29 October	2018	3.00 p.m.
Glenorchy Planning Authority	Monday	12 November	2018	3.00 p.m.
Council	Monday	26 November	2018	3.00 p.m.
Glenorchy Planning Authority	Monday	10 December	2018	3.00 p.m.
Council	December date to be confirmed			

Attachment 2 – Extract from 16 January 2012 Council Meeting (Item 16.1)

16.1. NOTICE OF MOTION - ALDERMAN LUKE MARTIN

File Reference: Notice of Motion

Reporting Brief:

To consider a notice of motion by Alderman L. Martin submitted in accordance with the requirements of Section 16 of the *Local Government (Meeting Procedures) Regulations 2005*.

Resolution:

MARTIN/BRANCH

That Glenorchy City Council meetings, workshops and Glenorchy Planning Authority meetings commence at 3.00 p.m.

Amendment

PEARCE/CARNES

That the GCC trial day time meetings beginning at 3.00 p.m. for a six month period.

The amendment was put.

FOR: Aldermen Pearce and Carnes.

AGAINST: Aldermen Martin, Nielsen, King, Slade, Johnston, Stevenson, Ridler, Lucas and Branch.

The amendment was LOST.

The motion was put.

FOR: Aldermen Martin, Nielsen, Slade, Johnston, Stevenson, Carnes and Branch.

AGAINST: Aldermen King, Ridler, Pearce and Lucas.

The motion was CARRIED BY ABSOLUTE MAJORITY.